


LEFT SIDE

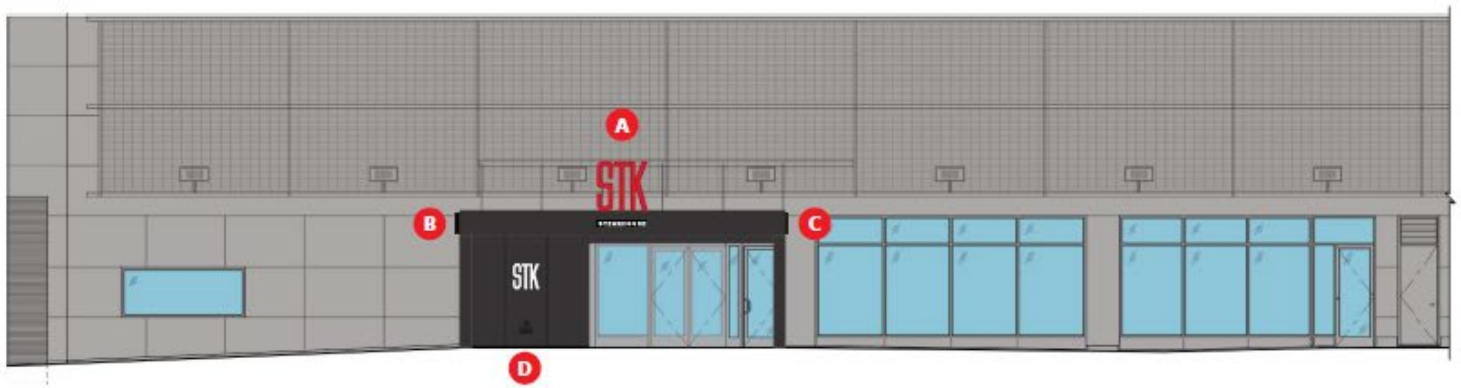

1 NORTH ELEVATION
SCALE: 3/32" = 1' - 0"



RIGHT SIDE

Location:

STK STEAKHOUSE
9 W. KINZIE STREET
CHICAGO, IL 60654


Revision:


1)PW-10.14.25-Update canopy scope
2)PW-11.13.25-Add down lighting to canopy
3)PW-12.04.25-Rev A to stacked
4)PW-12.08.25-Rev A per client comments
5)PW-3.11.26-Add SF page for A/B/C
6)PW-3.13.26-Update canopy layout

☐ Approved
☐ Approved as Noted
☐ Revise & Resubmit

Drawing No: 25-0452-R06(PS)
Date: 10.07.2025 PM
Page No:

This is an original unpublished drawing created by First & Main Signs. It is submitted for your personal use in conjunction with a project being planned for you by First & Main Signs. It is not to be shown to anyone outside your organization, nor is it to be used, reproduced, copied or exhibited in any fashion without written permission from First & Main Signs.

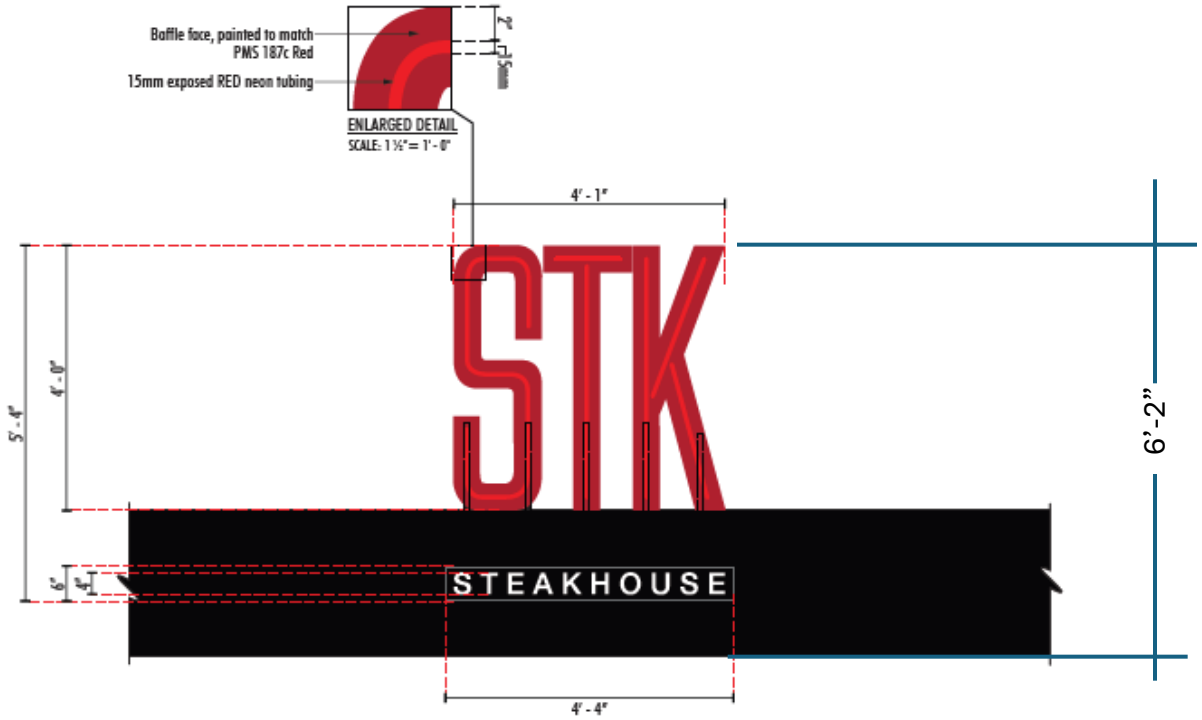

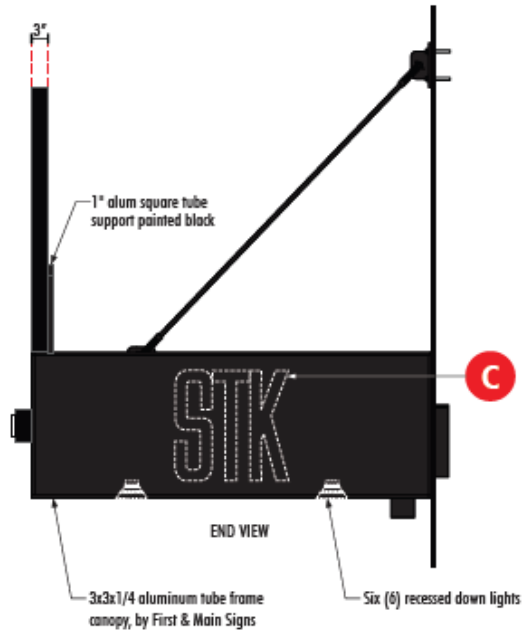

A INTERNALLY ILLUMINATED OPEN-FACED CHANNEL LETTERS

SCALE: 1/2" = 1' - 0" Area: 21.77 Sq Ft

ONE (1) REQUIRED - MANUFACTURE AND INSTALL

SPECIFICATIONS

"STK"

- Fabricated aluminum 3" deep, open-faced internally illuminated channel letters w/ 15mm RED neon tubing
- Face - Open-faced, painted to match PMS 187c Red
- Returns painted black, satin finish
- Letters to be mounted to top of canopy w/ non-corrosive hardware and 1" aluminum square tube supports on backs of letters
- 30ma transformer to be located in remote Transco galvanized box w/ cut-off switch behind fascia. GC to provide access panel for installation and future servicing.

- "STEAKHOUSE"
- 3" deep fabricated aluminum wall sign (welded construction)
- Face and returns painted black, satin finish
- .080 routed aluminum faces
- Copy is 3/4" thick (1/2" proud) White (2447) routed-out pushed-thru acrylic
- Illuminated w/ 6500k White LEDs
- Sign mounts flush to canopy face w/ non-corrosive hardware

- Canopy to have six (6) recessed down lights



NIGHT VIEW

Location:

STK STEAKHOUSE
9 W. KINZIE STREET
CHICAGO, IL 60654


Revisions:


1)FW:10.14.25:Update canopy scope
2)FW:11.19.25:Add down lighting to canopy
3)FW:12.04.25:Rev A to stacked
4)FW:12.08.25:Rev A per client comments
5)FW:3.11.26:Add SF page for A/B/C
6)FW:3.23.26:Update canopy layout

☐ Approved
☐ Approved as Noted
☐ Revise & Resubmit

Drawing No: 25-0452-R06(PS)
Date: 10.07.2025 PM
Page No: 3.00

This is an original unpublished drawing created by First & Main Signs. It is submitted for your personal use in conjunction with a project being planned for you by First & Main Signs. It is not to be shown to anyone outside your organization, nor is it to be used, reproduced, copied or exhibited in any fashion without written permission from First & Main Signs.

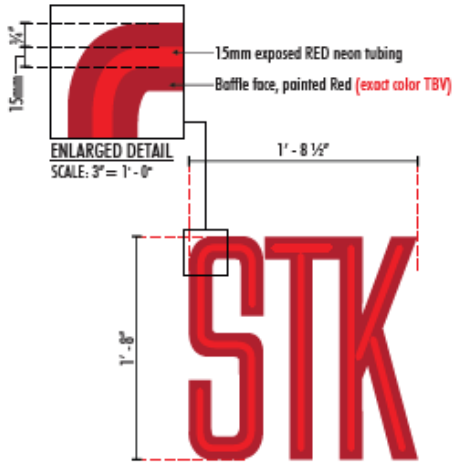

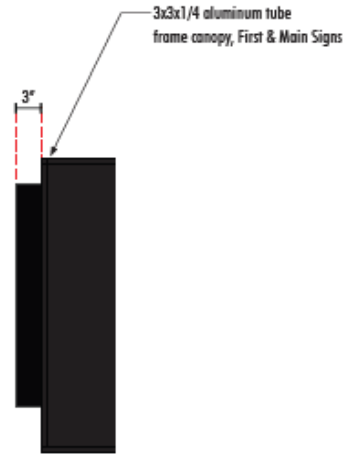

END VIEW

B C INTERNALLY ILLUMINATED OPEN-FACED CHANNEL LETTERS

SCALE: 1" = 1' - 0" Area: 2.84 Sq Ft

TWO (2) REQUIRED - MANUFACTURE AND INSTALL

SPECIFICATIONS

- Fabricated aluminum 3" deep, open-faced internally illuminated channel letters w/ 15mm RED neon tubing
- Face - Open-faced, painted Red (exact color TBV)
- Red returns
- Letters to be mounted flush to canopy w/ non-corrosive hardware
- 30ma transformer to be located in remote Transco galvanized box w/ cut-off switch behind fascia. GC to provide access panel for installation and future servicing.



NIGHT VIEW

Location:

STK STEAKHOUSE
9 W. KINZIE STREET
CHICAGO, IL 60654

Revisions:

1)PW-10.14.25:Update canopy scope
2)PW-11.19.25:Add down lighting to canopy
3)PW-12.04.25:Rev A to stacked
4)PW-12.08.25:Rev A per client comments
5)PW-3.11.26:Add SF page for A/B/C
6)PW-3.23.26:Update canopy layout


☐ Approved
☐ Approved as Noted
☐ Revise & Resubmit

Drawing No: 25-0452-R06(PS)
Date: 10.07.2025 PM
Page No: 4.00

This is an original unpublished drawing created by First & Main Signs. It is submitted for your personal use in conjunction with a project being planned for you by First & Main Signs. It is not to be shown to anyone outside your organization, nor is it to be used, reproduced, copied or exhibited in any fashion without written permission from First & Main Signs.

Total - 37’-9-3/4”

2’-2”	L – 6’-3/8”	C - 25’-9”	R – 6’-3/8”

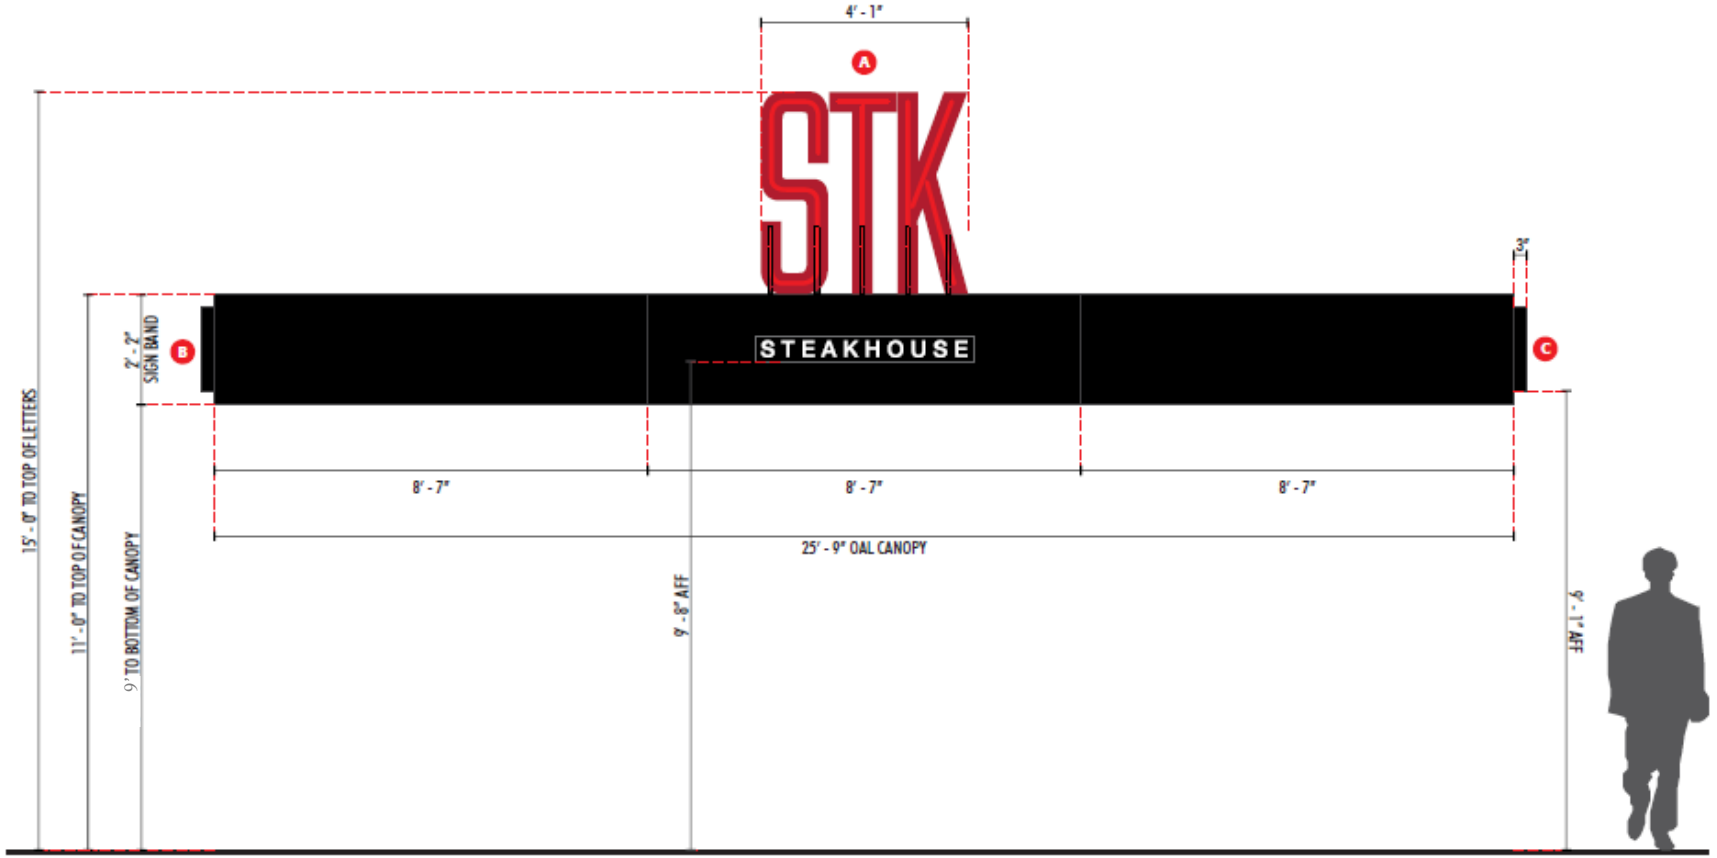

1 CANOPY SIGN LAYOUT
SCALE: 3/8” = 1’ - 0”

CANOPY PROJECTS 6’-0” FROM BUILDING FACE

Building Facade

Front of canopy

6’-3/8”

*****CANOPY DETAILS*****

The current canopy is 3’ 4” off the wall and the new canopy is proposed to be 6’-3/8” off the wall.

Location:

STK STEAKHOUSE
9 W. KINZIE STREET
CHICAGO, IL 60654

Revision:

1)PW-10.14.25-Update canopy scope
2)PW-11.13.25-Add down lighting to canopy
3)PW-12.04.25-Rev A to stacked
4)PW-12.08.25-Rev A per client comments
5)PW-3.11.26-Add SF page for A/B/C
6)PW-3.23.26-Update canopy layout

☐ Approved
☐ Approved as Noted
☐ Revise & Resubmit

Drawing No: 25-0452-R06(PS)
Date: 10.07.2025 PM
Page No: 5.00

This is an original unpublished drawing created by First & Main Signs. It is submitted for your personal use in conjunction with a project being planned for you by First & Main Signs. It is not to be shown to anyone outside your organization, nor is it to be used, reproduced, copied or exhibited in any fashion without written permission from First & Main Signs.