17-13-0303-C(1) Type 1 Narrative & Plans – 2701 N. Clark St, Chicago, IL

Proposed Zoning: B2-5 Neighborhood Shopping District

Lot Area: 5,000 sq. ft.

Proposed Land Use: The Applicant is proposing to convert the existing building to a mixed-use building. The Applicant is also proposing a two-story addition to the existing three-story building. The resulting building will measure 57 ft.-6 inches in height and will contain approximately 2,450 sq. ft. of retail space at grade and a total of twenty-five (25) residential units. The subject property is a Transit Served Location and will provide twenty-five (25) bicycle parking spaces and will not provide any off-street parking. Pursuant to Secs. 17-13-1003 and 17-13-1101 of the Chicago Zoning Ordinance, the Applicant is seeking optional Administrative Adjustment approval to decrease the off-street parking requirement for a Transit Served Location to zero, and Variation approval to reduce the rear setback for floors containing residential units from 30 ft. to zero, waive the required loading berth, and is seeking all relief necessary, as allowed by the code, for the attached Type 1 Plan Set.

(A) The Project's Floor Area Ratio: 25,000 square feet (5.0 FAR)

(B) The Project's Density (Minimum Lot Area Per D.U.): 200 square feet per D.U. (25 residential units)

(C) The amount of off-street parking: 0 parking spaces

*The subject property is a designated Transit Served Location (Clark St.. Bus Route). Pursuant to Sec. 17-13-1003-EE, the Applicant is seeking to decrease the required number of off-street parking spaces to zero.

(D) Setbacks:

a. Front Setback: zero
b. Side Setbacks:
Northwest Side: zero
Northeast Side: zero
c. *Rear Setback: zero

*Pursuant to Sec. 17-13-1101-B, the Applicant is seeking to reduce the rear setback for floors containing residential uses from the required 30 ft. to zero.

(E) Building Height: 57 ft.-6 inches

Sec. 17-3-0308 Criteria for Transit-Served Locations – Supplemental Narrative Zoning Analysis


1. The subject property is a designated Transit Served Location per Sec. 17-10-0102-B because it is located along the Clark Street CTA Bus Line Corridor roadway segment. The resulting mixed-use building will contain retail space at grade, and twenty-five (25) residential units. Pursuant to Section 17-13-1003-EE, the Applicant is seeking to permit a reduction in the number of required off-street parking spaces to zero.

2. The proposed building design complies with the main building door and entryway design standards provided by Sec. 17-4-0504 because the front setback will be at the front of the property line, the entrance widths do not exceed 12 ft., the entrance depths do not exceed the entrance width, the entrance is not more than two-stories in height, the proposed building elevations comply with the window transparency requirements, and the front doors to the building are located along N. Clark St. and W. Drummond Pl.

3. The Transit Friendly Development Guide defines 'transit friendly development' as development which is oriented towards and integrated with adjacent transit. The proposed mixed-use building incorporates accessibility and connectivity to mass transit based on its location along the Clark Street Bus Route. The Applicant believes the project will help improve and activate the pedestrian way along N. Clark St.. for residents and other commuters traveling in the subject area.

4. The proposed mixed-use building will contain twenty-five (25) dwelling units and will not be supported by off-street parking. The Applicant is seeking administrative approval to permit the parking reduction pursuant to the eTOD Ordinance. A minimum of twenty-five (25) bicycle parking spaces will be provided onsite.

5. The Applicant believes the proposed mixed-use building will provide appropriate density in the subject neighborhood. More specifically, the project will complement the already active stretch of mixed-use properties located along N. Clark St. sough of W. Diversey Ave. Based on the subject property's proximity to a designated bus route (Clark Street CTA Bus Line), and its offer of at least twenty-five (25) bicycle parking spaces, the Applicant believes the project provides transit options and otherwise complies with the Travel Demand Study and Management Plan rules promulgated by the Department of Transportation by serving an area in need.

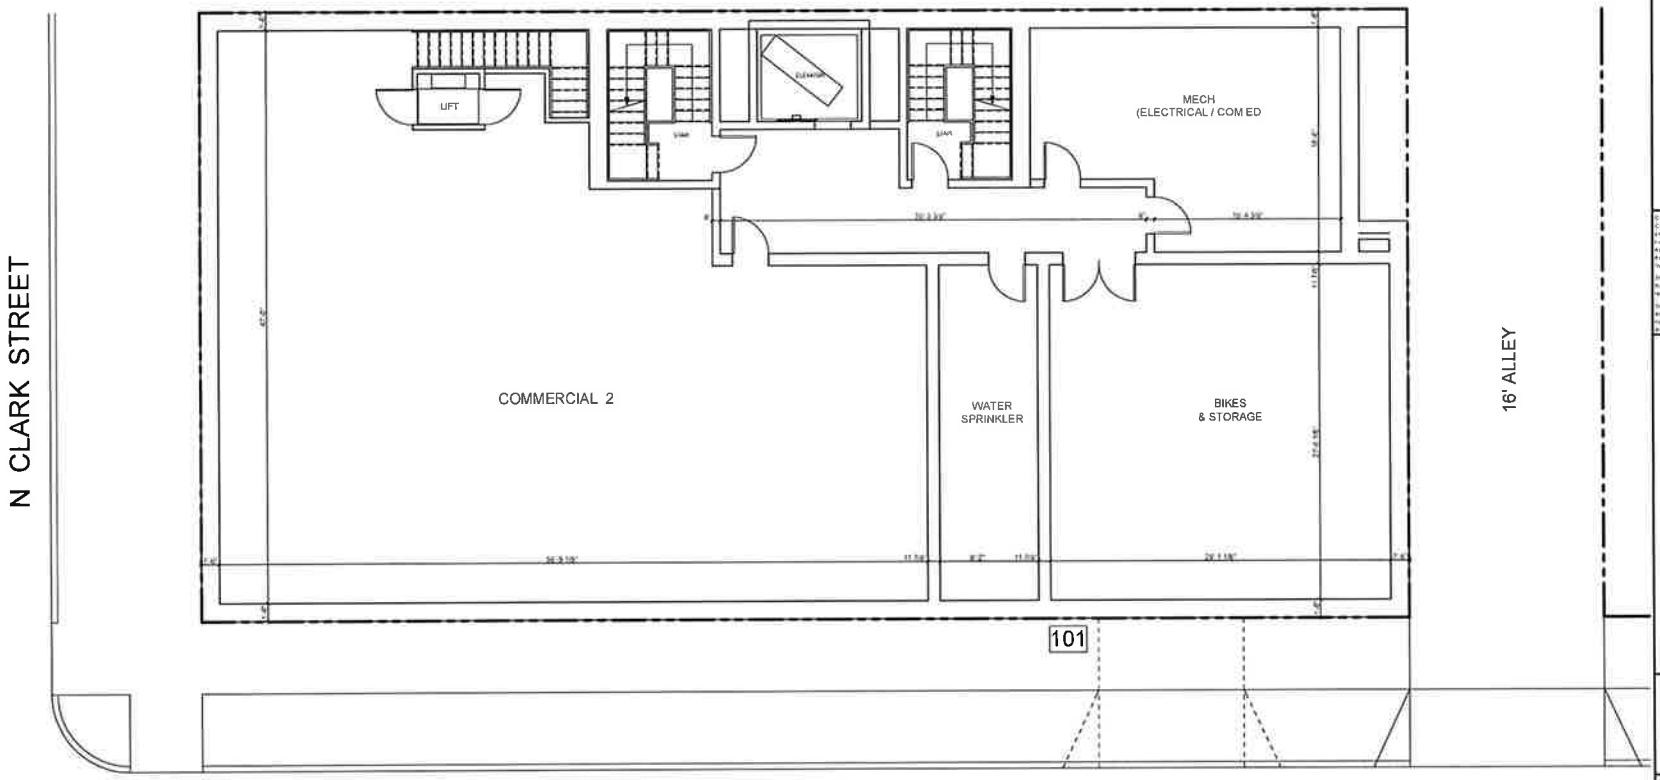

1 BASEMENT FLOOR PLAN

dwell studio ARCHITECTS

2701 N Clark St
Chicago, IL.


No.	Description	Date
1	PER ZONING	06.27.25
2		
3		
4		

Job No 250349
Date 06.27.25

BASEMENT PLAN

A1.0

2701 N Clark

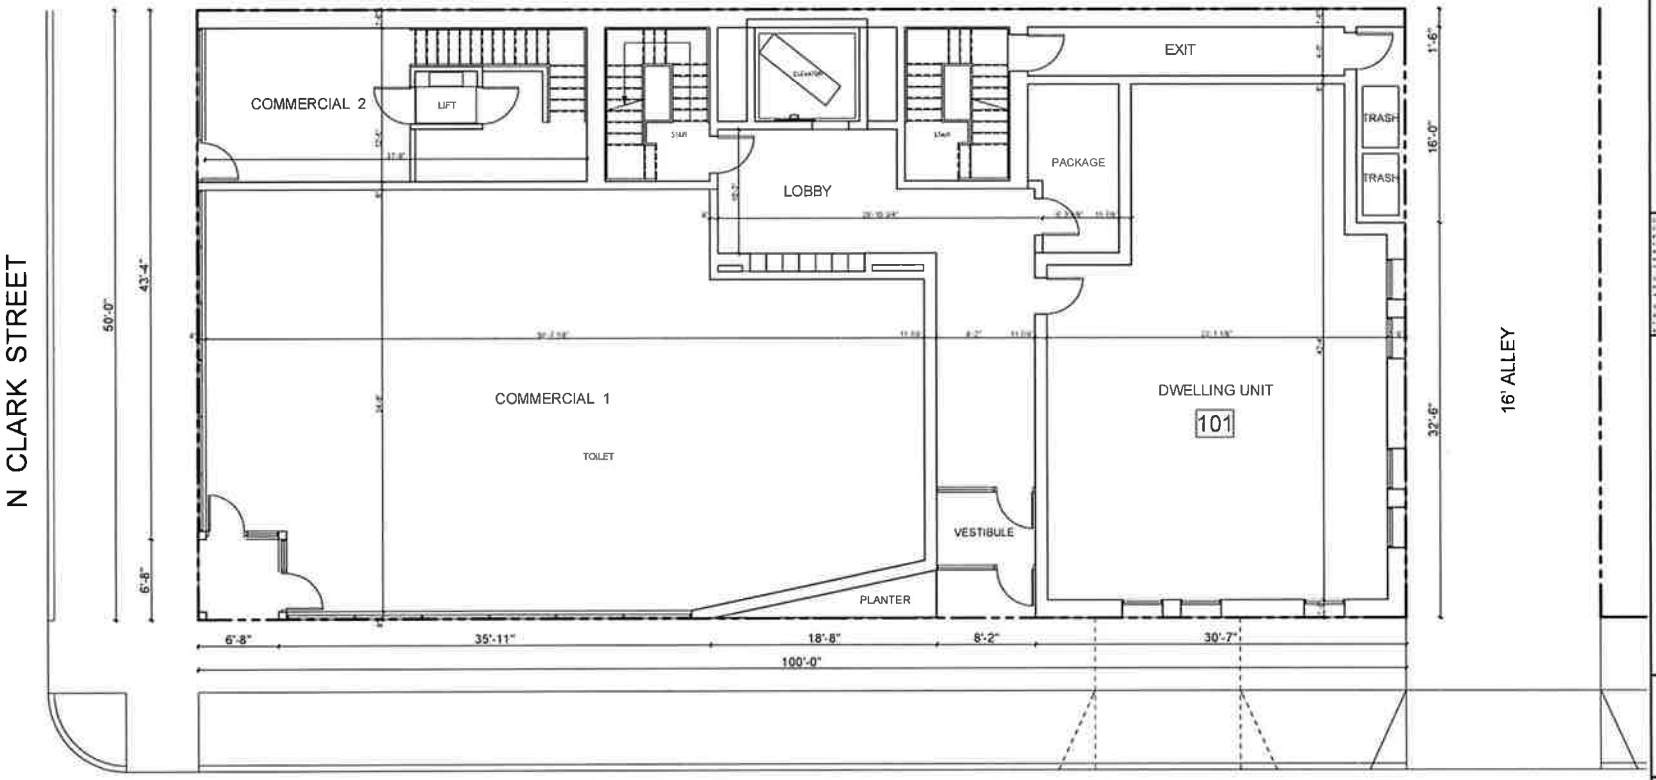

1 FIRST FLOOR PLAN

dwell studio ARCHITECTS

2701 N Clark St
Chicago, IL.


No	Description	Date
1	TYPE 1 ZONING	06.27.25
2		
3		
4		

Job No 250349
Date 06.27.25

FIRST FLOOR PLAN

A1.1

2701 N Clark

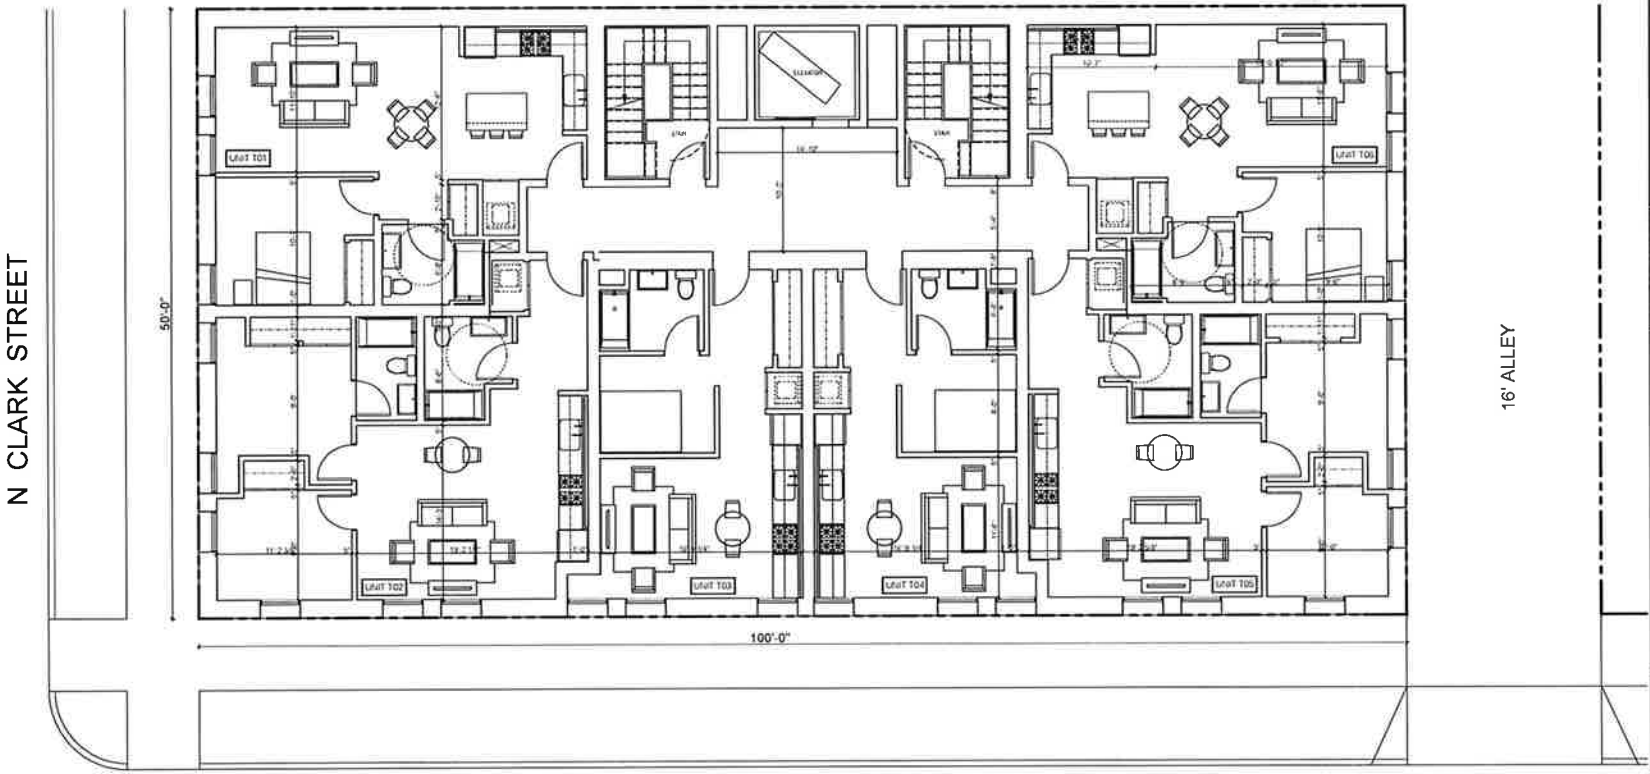

1 SECOND & THIRD PLANS

COPYRIGHT Studio Dwell Inc. expressly reserves its Common Law Copyright and other property rights in these plans. These plans shall not be reproduced, changed or copied in any form or manner whatsoever, nor shall they be assigned to any third party, without first obtaining the expressed written permission and consent of Studio Dwell Inc.

These drawings may have been reproduced at a size different than originally drawn. The Owner & Architect assume no responsibility for use of an incorrect scale.

The Contractor shall verify existing conditions and report discrepancies in them immediately prior to proceeding with construction and shall notify the Architect immediately of any discrepancies or conflicts.

studio dwell ARCHITECTS

2701 N Clark St
Chicago, IL


No	Description	Date
1	ZONING	06.27.25
2		
3		
4		

Job No 250349
Date 06.27.25

SECOND & THIRD PLANS

A1.2

2701 N Clark

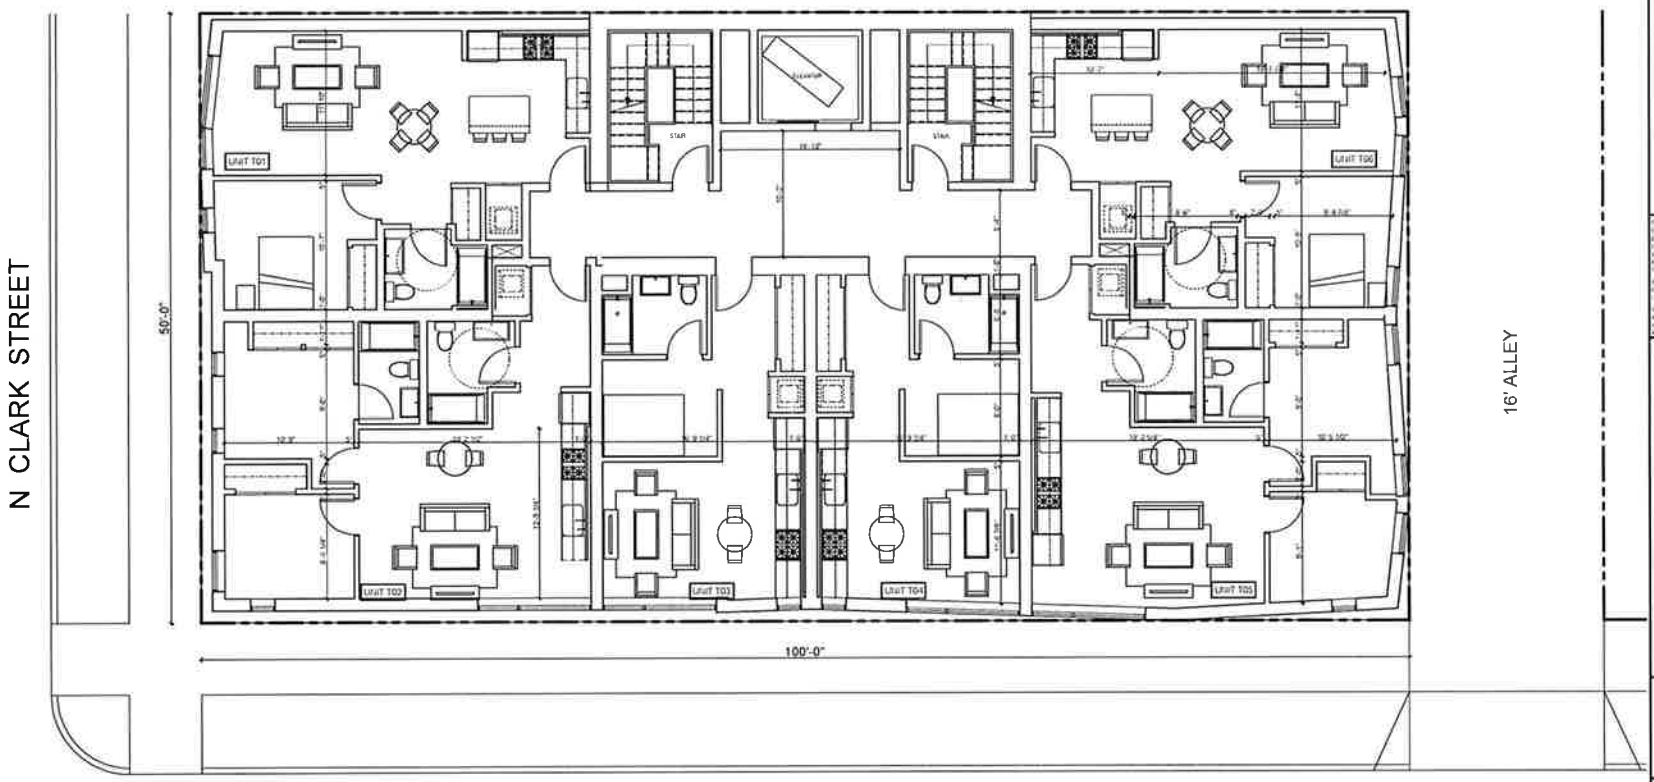

1 FOURTH & FIFTH PLANS

dwell studio ARCHITECTS

COPYRIGHT Studio Dwell Inc. expressly reserves its Common Law Copyright and other property rights in these plans. These plans shall not be reproduced, changed or copied in any form or manner whatsoever, nor shall they be assigned to any third party, without first obtaining the expressed written permission and consent of Studio Dwell Inc.

Prior to proceeding with the construction, the Contractor shall verify existing conditions and notify the Architect of any discrepancies in dimensions or conditions shown on these drawings.

2701 N Clark St
Chicago, IL


No	Description	Date
1	TYPE 1 ZONING	06.27.25
2		
3		
4		

Job No 250349
Date 06.27.25

FOURTH & FIFTH PLANS

A1.3

2701 N Clark

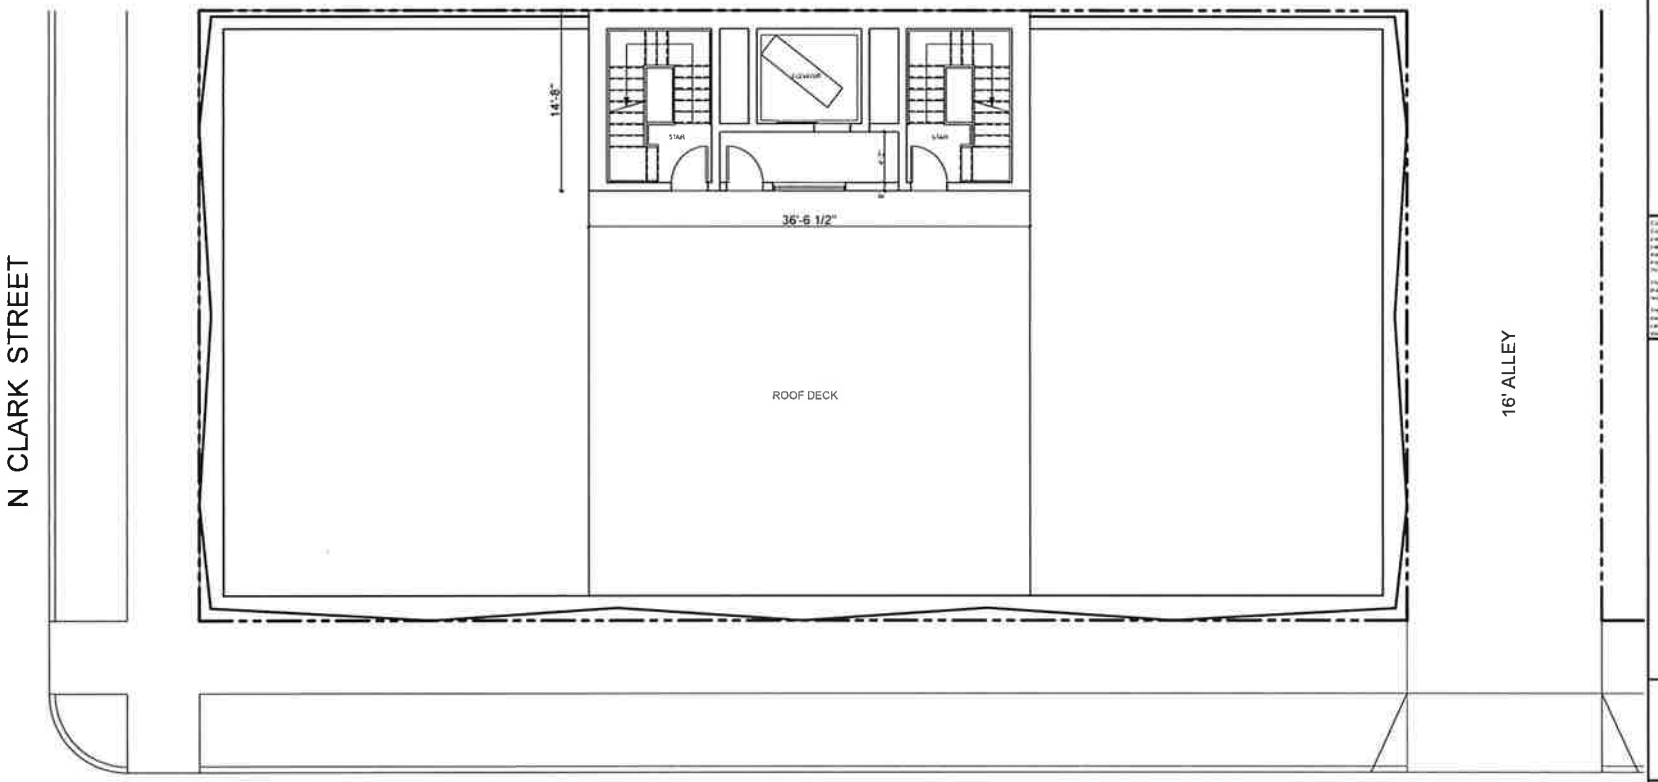

1 ROOF LEVEL

dwell studio ARCHITECTS

2701 N Clark St
Chicago, IL

No.	Description	Date
1	ZONING	06.27.25
2		
3		
4		

Job No. 250349
Date: 06.27.25

ROOF PLAN

A1.4

2701 N Clark



1 WEST ELEVATION

studio dwell ARCHITECTS
1135 N. California Ave. Chicago, IL 60622 773.489.5200 F 773.489.4001

COPYRIGHT Studio Dwell Inc expressly reserves its Common Law Copyright and other property rights in these plans. These plans shall not be reproduced, changed or copied in any form or manner whatsoever, nor shall they be assigned to any third party, without first obtaining the expressed, written permission and consent of Studio Dwell Inc.

These drawings may have been reproduced at a size different than originally drawn. The Owner & Architect assume no responsibility for use of an incorrect scale.

The Contractor shall verify existing conditions and review the documents of other trades prior to proceeding with construction and shall notify the Architect immediately of any discrepancies or conflicts.

2701 N Clark St
Chicago, IL

No	Description	Date
1	TYPE 1 ZONING	06 27 25
2		
3		
4		

Job No: 250349
Date: 06 27 25

WEST ELEVATION

A3.0

2701 N Clark



1 SOUTH ELEVATION

studio dwell ARCHITECTS
1233 S. Canalport Ave. Chicago, IL 60607 T 773 465 5200 F 773 465 5201

Confidential Studio Dwell engineering documents are Common Law Copyright and other property rights in the ideas, designs and plans indicated and represented thereon. All of such ideas, designs and plans are not to be used in any form or manner whatsoever nor parted with to any person, firm or corporation without first obtaining the express written permission and consent of Studio Dwell Inc.

These drawings may have been reproduced at a size different than originally drawn. The Owner & Architect assume no responsibility for use of prints at other than original size.

The Contractor shall verify and bring all conditions and dimensions on the job site and shall report any discrepancies to the Architect before proceeding with the construction and shall notify the Architect immediately of any discrepancies or conflicts.

2701 N Clark St
Chicago, IL


No	Description	Date
1	PHASE 1 (250349)	06.27.25
2		
3		
4		

Job No. 250349
Date: 06.27.25

SOUTH ELEVATION

A3.1

2701 N Clark

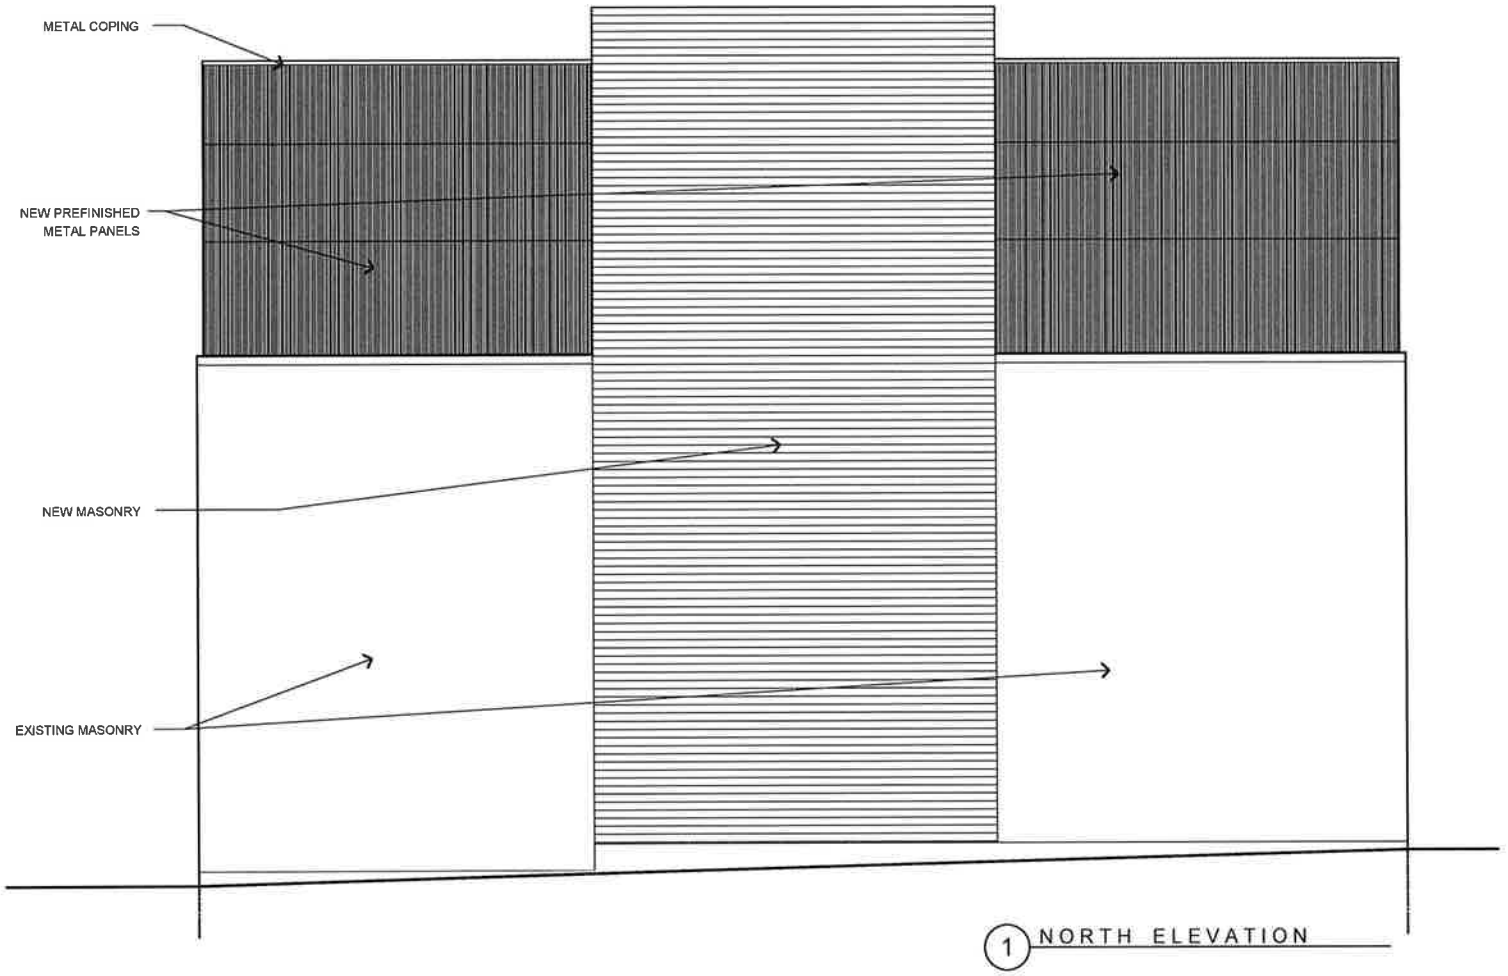

1 NORTH ELEVATION

studio dwell ARCHITECTS

COPYRIGHT Studio Dwell Inc. expressly reserves all Common Law Copyright and other property rights in these plans. These plans shall not be reproduced, changed or copied in any form or manner whatsoever nor shall they be assigned to any third party without first obtaining the express written permission and consent of Studio Dwell Inc.

Prior drawings may have been issued and are subject to their own originally drawn. The Owner SHALL NOT assume its responsibility for use of previously issued.

The Contractor shall verify existing conditions and be the responsibility of the entity shall be performed with construction and shall notify the Architect of discrepancies or conflicts.

2701 N Clark St
Chicago, IL


No.	Description	Date
1	TYPE 1 ZONING	06.27.25
2		
3		
4		

Job No 250349
Date 06.27.25

NORTH ELEVATION

A3.2

2701 N Clark

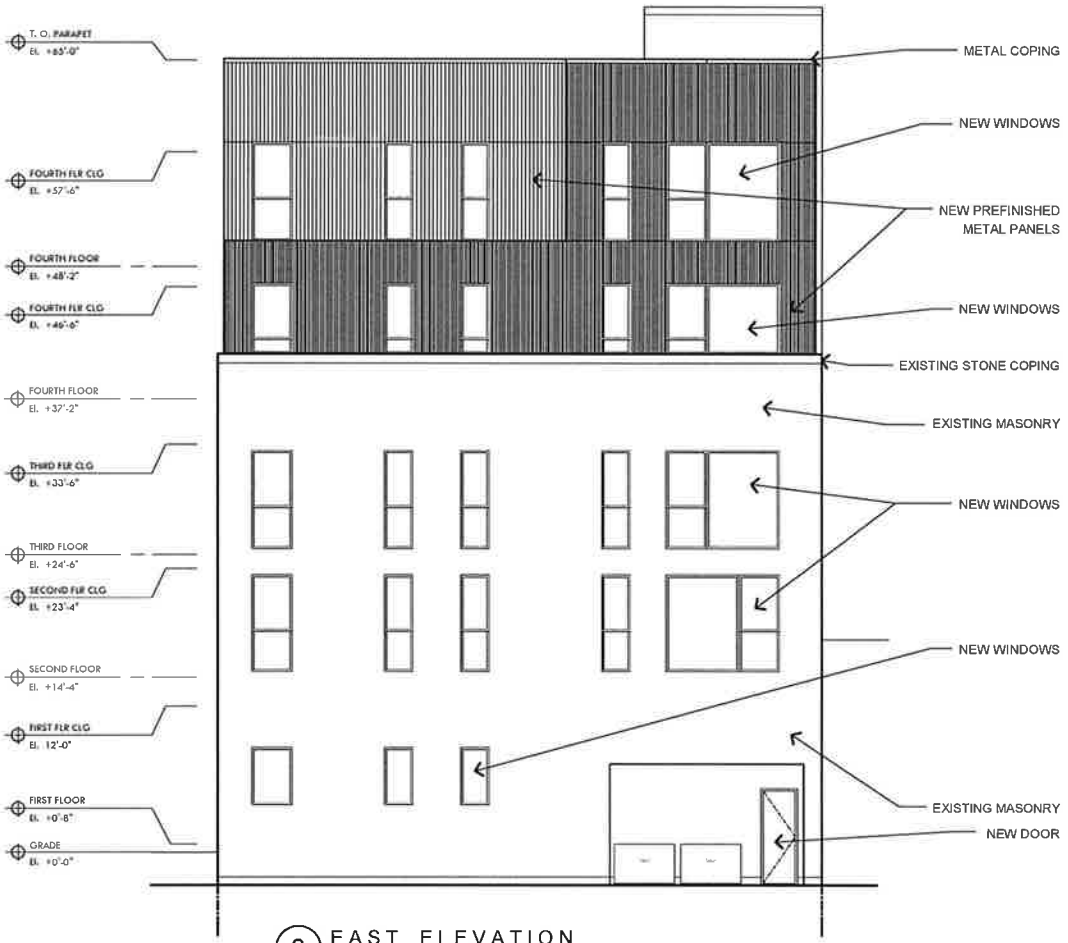

2 EAST ELEVATION

studio dwell ARCHITECTS
1125 N. Elston Ave. Chicago, IL 60622 773.489.9200 773.489.9201

COPYRIGHT Studio Dwell is exclusively reserved as Common Law Copyright and other property rights in these plans. These plans shall not be reproduced, changed or copied in any form or manner whatsoever, nor shall they be assigned to any third party, without first obtaining the expressed written permission and consent of Studio Dwell, Ltd.

These drawings may have been reproduced at a size different than originally drawn. The Owner & Architect assume no responsibility for use of improper scale.

The Contractor shall verify existing conditions and notify the Architect immediately of any discrepancies or conflicts.

2701 N Clark St
Chicago, IL

No	Description	Date
1	PHPE 1 ZONING	06 27 25
2		
3		
4		

Job No. 250349
Date 06 27 25

EAST ELEVATION

A3.3

2701 N Clark