

WATERWAY RESIDENTIAL PLANNED DEVELOPMENT NO. 1127,
AS AMENDED, PLANNED DEVELOPMENT STATEMENTS

1. The area delineated herein as Waterway Residential Planned Development Number 1127, as amended, ("Planned Development") consists of approximately 80,468 square feet of property which is depicted on the attached Planned Development Boundary and Property Line Map ("Property") and is owned or controlled by the Applicant, ZSD Oakdale LLC.

2. The requirements, obligations and conditions contained within this Planned Development shall be binding upon the Applicant, its successors and assigns and, if different than the Applicant, the legal title holders and any ground lessors. All rights granted hereunder to the Applicant shall inure to the benefit of the Applicant's successors and assigns and, if different than the Applicant, the legal titleholder and any ground lessors. Furthermore, pursuant to the requirements of Section 17-8-0400 of the Chicago Zoning Ordinance, the Property, at the time of application for amendments, modifications or changes (administrative, legislative or otherwise) to this Planned Development are made, shall be under single ownership or designated control. Single designated control is defined in Section 17-8-0400 of the Zoning Ordinance.

3. All applicable official reviews, approvals or permits are required to be obtained by the Applicant or its successors, assignees or grantees. Any dedication or vacation of streets or alleys or grants of easements or any adjustment of the right-of-way shall require a separate submittal to the Department of Transportation on behalf of the Applicant or its successors, assigns or grantees.

Any requests for grants of privilege, or any items encroaching on the public way, shall be in compliance with the Planned Development.

Ingress or egress shall be pursuant to the Planned Development and may be subject to the review and approval of the Departments of Planning and Development and Transportation. Closure of all or any public street or alley during demolition or construction shall be subject to the review and approval of the Department of Transportation.

Pursuant to a negotiated and executed Perimeter Restoration Agreement ("Agreement") by and between the Department of Transportation's Division of Infrastructure Management and the Applicant, the Applicant shall provide improvements and restoration of all public way adjacent to the property, which may include, but not be limited to, the following as shall be reviewed and determined by the Department of Transportation's Division of Infrastructure Management:

- Full width of streets
- Full width of alleys
- Curb and gutter
- Pavement markings
- Sidewalks
- ADA crosswalk ramps
- Parkway & landscaping

Applicant: ZSD Oakdale LLC
Address: 2235-49 West Oakdale Avenue
Introduction Date: January 15, 2025
Plan Commission Date: T/B/D

The Perimeter Restoration Agreement must be must be executed prior to any Department of Transportation and Planned Development Part II review permitting. The Agreement shall reflect that all work must comply with current Rules and Regulations and must be designed and constructed in accordance with the Department of Transportation's Construction Standards for work in the Public Way and in compliance with the Municipal Code of Chicago Chapter 10-20. Design of said improvements should follow the Department of Transportation's Rules and Regulations for Construction in the Public Way as well as The Street and Site Plan Design Guidelines. Any variation in scope or design of public way improvements and restoration must be approved by the Department of Transportation.

4. This Plan of Development consists of sixteen (16) Statements: a Bulk Regulations Table; an Existing Land-Use Map; an Existing Zoning Map; a Planned Development Boundary and Property Line Map; a Site Plan; and Building Elevations submitted herein. In any instance where a provision of this Planned Development conflicts with the Chicago Building Code, the Building Code shall control. This Planned Development conforms to the intent and purpose of the Zoning Ordinance, and all requirements thereto, and satisfies the established criteria for approval as a Planned Development. In case of a conflict between the terms of this Planned Development Ordinance and the Zoning Ordinance, this Planned Development Ordinance shall control.

5. The following uses are permitted in the area delineated herein as a Waterway Residential Planned Development: Residential Units, including on the ground floor; single-family houses, townhouses, enclosed and unenclosed parking spaces, and accessory and related uses.

6. On-Premise signs and temporary signs, such as construction and marketing signs, shall be permitted within the Planned Development, subject to the review and approval of the Department of Planning and Development. Off-Premise signs are prohibited within the boundary of the Planned Development.

7. For purposes of height measurement, the definitions in the Zoning Ordinance shall apply. The height of any building shall also be subject to height limitations, if any, established by the Federal Aviation Administration.

8. Upon review and determination, "Part II Review", pursuant to Section 17-13-0610 of the Zoning Ordinance, a Part II Review Fee shall be assessed by the Department of Planning and Development. The fee, as determined by staff at the time, is final and binding on the Applicant and must be paid to the Department of Revenue prior to the issuance of any Part II approval.

9. The Applicant acknowledges and agrees that the rezoning of the Property from WRPD1127 to WRPD1127, as amended ("PD") is an "entitlement" that triggers the requirements of Section 2-44-085 of the Municipal Code of Chicago (the "ARO"). The PD is located in an inclusionary housing area within the meaning of the ARO and permits the construction of 35 dwelling units. The Applicant intends to construct 35 owner-occupied townhome units.

Applicant: ZSD Oakdale LLC
Address: 2235-49 West Oakdale Avenue
Introduction Date: January 15, 2025
Plan Commission Date: T/B/D

Developers of owner-occupied rental projects in inclusionary housing areas may provide 10/20% of the units in the project as affordable housing, off-site for rental at a weighted average of 60/80/100% of the AMI, depending on the average depth of affordability provided, as described in subsection (F)(2) of the ARO, or for sale at a weighted average of 100% of the AMI, not to exceed at 120% of the AMI as set forth in (F)(3) of the ARO. All on-site affordable units must be accessible dwelling units, as required under subsection (W)(10) of the ARO, and developers must give preference in leasing accessible units to people with disabilities. All off-site affordable units must have at least two bedrooms and must be located in a downtown district, inclusionary housing area, or community preservation area. Whether on-site or off-site, developers must give preference in leasing affordable units of two bedrooms or more to multi-person households, as specified in the ARO rules. If a residential project is located in a transit-served location, off-site units must be located in a substantially comparable transit-served location.

The Applicant has elected the 20% option as set forth in the chart in subsection (F)(3) of the ARO. Applicant also elects to apply the incentive for Family-Sized Units under subsection (V) of the ARO. As a result, the Applicant's affordable housing obligation is 6 affordable units (20% of 35 is 7 units, with a one-unit reduction applied for providing all Family-Sized Units) and half of those affordable units are Required Units. The Applicant has agreed to satisfy its affordable housing obligation by providing all 6 new, off-site, for-sale units within 2 separate 3-unit buildings, with both buildings located in ARO inclusionary housing areas in accordance with the requirements of subsection (H) of the ARO, as set forth in the Affordable Housing Profile (AHP) attached hereto.

If the Applicant requests any material change to its method of compliance with the ARO after the passage of this PD, DOH may adjust the AHP as requested, in accordance with the ARO, without amending the PD, provided however, the Applicant must update and resubmit the revised AHP to DOH for review and approval and, at DOH's request, provide an informational presentation to Plan Commission on such change. Prior to the issuance of any building permits for any residential building in the PD, including, without limitation, excavation or foundation permits, the Applicant must execute and record an Inclusionary Housing Agreement ("IHA") in accordance with subsection (N) of the ARO. The terms of the IHA and any amendments thereto are incorporated herein by this reference. The Applicant acknowledges and agrees that the IHA will be recorded against the PD and will constitute a lien against such property. The Commissioner of DOH may enforce remedies for any breach of this Statement 16, including any breach of any IHA, and enter into settlement agreements with respect to any such breach, subject to the approval of the Corporation Counsel, without amending the PD.

This statement does not include all ARO requirements and options. It is intended to provide an overview of the application of the ARO to this PD. In the event of any conflict between this statement and the terms and conditions of the ARO, the ARO shall govern.

10. The Site and Landscape Plans shall be in substantial conformance with the Landscape Ordinance and any other corresponding regulations and guidelines. Final landscape plan review and approval will be by the Department of Planning and Development. Any interim reviews associated with site plan review or Part II reviews, are conditional until final Part II approval.

Applicant:	ZSD Oakdale LLC
Address:	2235-49 West Oakdale Avenue
Introduction Date:	January 15, 2025
Plan Commission Date:	T/B/D

11. The Applicant shall comply with Rules and Regulations for the Maintenance of Stockpiles promulgated by the Commissioners of the Departments of Streets and Sanitation, Environment and Buildings, under Section 13-32-125 of the Municipal Code, or any other provision of that Code.

12. The terms and conditions of development under this Planned Development ordinance may be modified administratively, pursuant to section 17-13-0611-A of the Zoning Ordinance by the Zoning Administrator upon the application for such a modification by the Applicant, its successors and assigns and, if different than the Applicant, the legal title holders and any ground lessors.

13. The Applicant acknowledges that it is in the public interest to design, construct and maintain the project in a manner which promotes, enables and maximizes universal access throughout the Property. Plans for all buildings and improvements on the Property shall be reviewed and approved by the Mayor's Office for People with Disabilities to ensure compliance with all applicable laws and regulations related to access for persons with disabilities and to promote the highest standard of accessibility.

14. The Applicant acknowledges that it is in the public interest to design, construct, renovate and maintain all buildings in a manner that provides healthier indoor environments, reduces operating costs and conserves energy and natural resources. The Applicant shall obtain the number of points necessary to meet the requirements of the Chicago Sustainable Development Policy, in effect at the time the Part II review process is initiated for each improvement that is subject to the aforementioned Policy and must provide documentation verifying compliance.

15. The Applicant acknowledges that it is the policy of the City to maximize opportunities for Minority and Women-owned Business Enterprises ("M/WBEs") and city residents to compete for contracts and jobs on construction projects approved through the planned development process. To assist the city in promoting and tracking such M/WBE and city resident participation, an applicant for planned development approval shall provide information at three points in the city approval process. First, the applicant must submit to DPD, as part of its application for planned development approval, an M/WBE Participation Proposal. The M/WBE Participation Proposal must identify the applicant's goals for participation of certified M/WBE firms in the design, engineering and construction of the project, and of city residents in the construction work. The city encourages goals of 26% MBE and 6% WBE participation (measured against the total construction budget for the project or any phase thereof), and (ii) 50% city resident hiring (measured against the total construction work hours for the project or any phase thereof). The M/WBE Participation Proposal must include a description of the Applicant's proposed outreach plan designed to inform M/WBEs and city residents of job and contracting opportunities. Second, at the time of the Applicant's submission for Part II permit review for the project or any phase thereof, the Applicant must submit to DPD (a) updates (if any) to the Applicant's preliminary outreach plan, (b) a description of the Applicant's outreach efforts and evidence of such outreach, including, without limitation, copies of certified letters to M/WBE contractor associations and the ward office of the alderman in which the project is located and receipts thereof; (c) responses to the Applicant's outreach efforts, and (d) updates (if any) to the applicant's M/WBE and city resident participation goals. Third, prior to issuance of a Certificate of Occupancy for the project or any phase thereof, the Applicant must provide DPD with the actual level of M/WBE and city resident participation in the project or any

Applicant:	ZSD Oakdale LLC
Address:	2235-49 West Oakdale Avenue
Introduction Date:	January 15, 2025
Plan Commission Date:	T/B/D

phase thereof, and evidence of such participation. In addition to the forgoing, DPD may request such additional information as the department determines may be necessary or useful in evaluating the extent to which M/WBEs and city residents are informed of and utilized in planned development projects. All such information will be provided in a form acceptable to the Zoning Administrator. DPD will report the data it collects regarding projected and actual employment of M/WBEs and city residents in planned development projects twice yearly to the Chicago Plan Commission and annually to the Chicago City Council and the Mayor.


16. This Planned Development shall be governed by Section 17-13-0612 of the Zoning Ordinance. Should this Planned Development ordinance lapse, the Commissioner of the Department of Planning and Development shall initiate a Zoning Map Amendment to rezone the property to Waterway Residential Planned Development Number 1127.

Applicant:	ZSD Oakdale LLC
Address:	2235-49 West Oakdale Avenue
Introduction Date:	January 15, 2025
Plan Commission Date:	T/B/D

WATERWAY RESIDENTIAL PLANNED DEVELOPMENT NUMBER 1127, AS AMENDED
PLAN OF DEVELOPMENT
BULK REGULATIONS AND DATA TABLE

<u>GROSS SITE AREA:</u>	114,683.30 square feet
<u>NET SITE AREA:</u>	80,468.00 square feet
<u>AREA REMAINING IN THE PUBLIC WAY:</u>	34,215.30 square feet
<u>MAXIMUM FAR:</u>	1.50
<u>SETBACKS FROM PROPERTY LINE:</u>	Per the site plan
<u>MAXIMUM NUMBER OF UNITS:</u>	35
<u>MINIMUM NUMBER OF ACCESSORY OFF-STREET PARKING SPACES:</u>	35
<u>MAXIMUM BUILDING HEIGHT:</u>	53 feet

Applicant:	ZSD Oakdale LLC
Address:	2235-49 West Oakdale Avenue
Introduction Date:	January 15, 2025
Plan Commission Date:	T/B/D

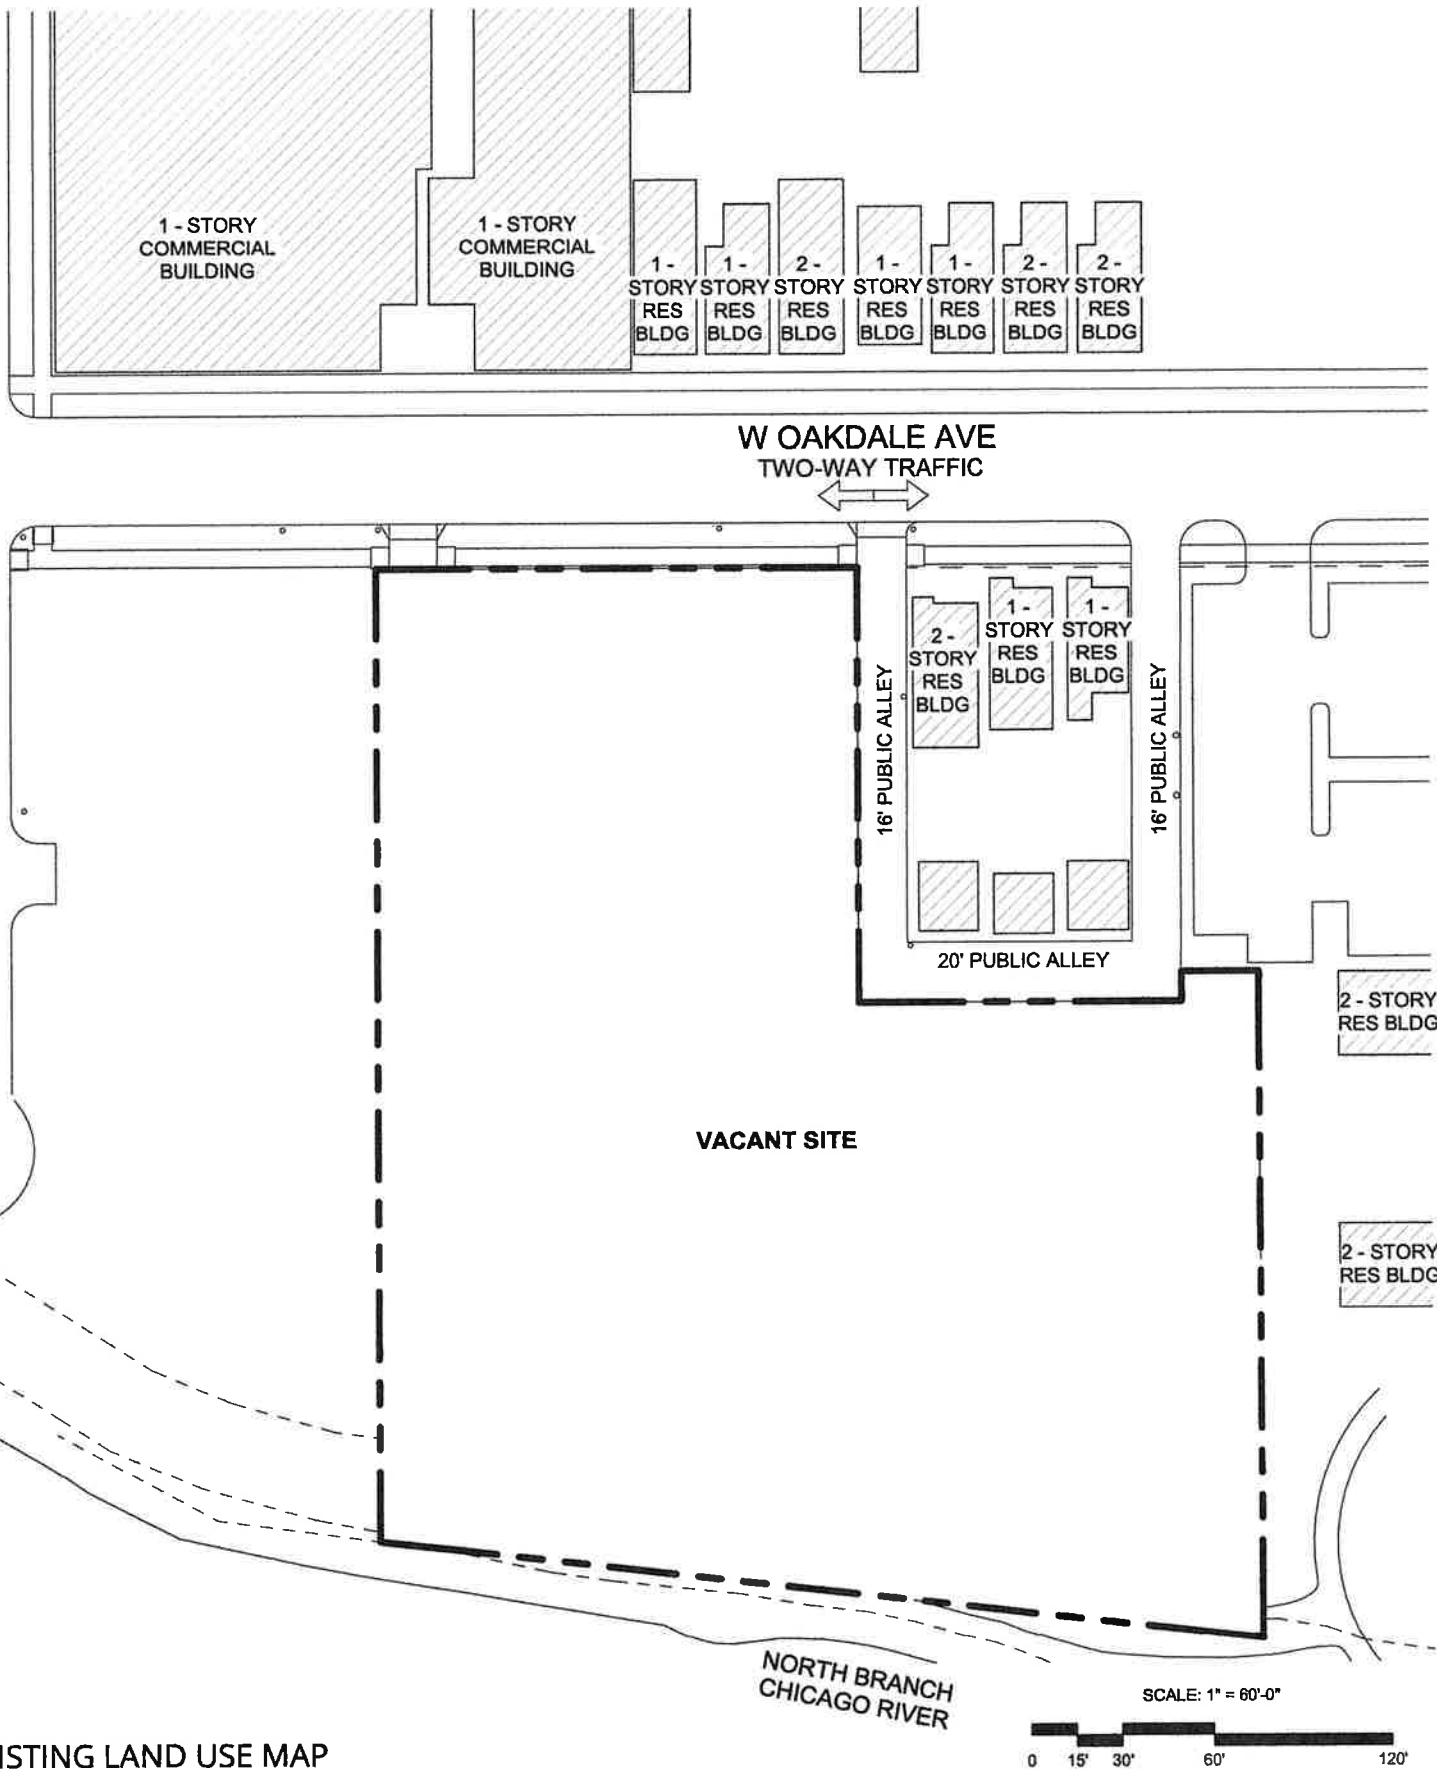


EXISTING LAND USE MAP

APPLICANT: ZSD OAKDALE LLC
 ADDRESS: 2235-49 WEST OAKDALE AVENUE
 INTRODUCTION DATE: JANUARY 15, 2025
 PLAN COMMISSION DATE: T/B/D



SGV ARCHITECTURE
 & DESIGN

© 2024 / SULLIVAN GOULETTE & WILSON, LTD. / SGWARCH.COM

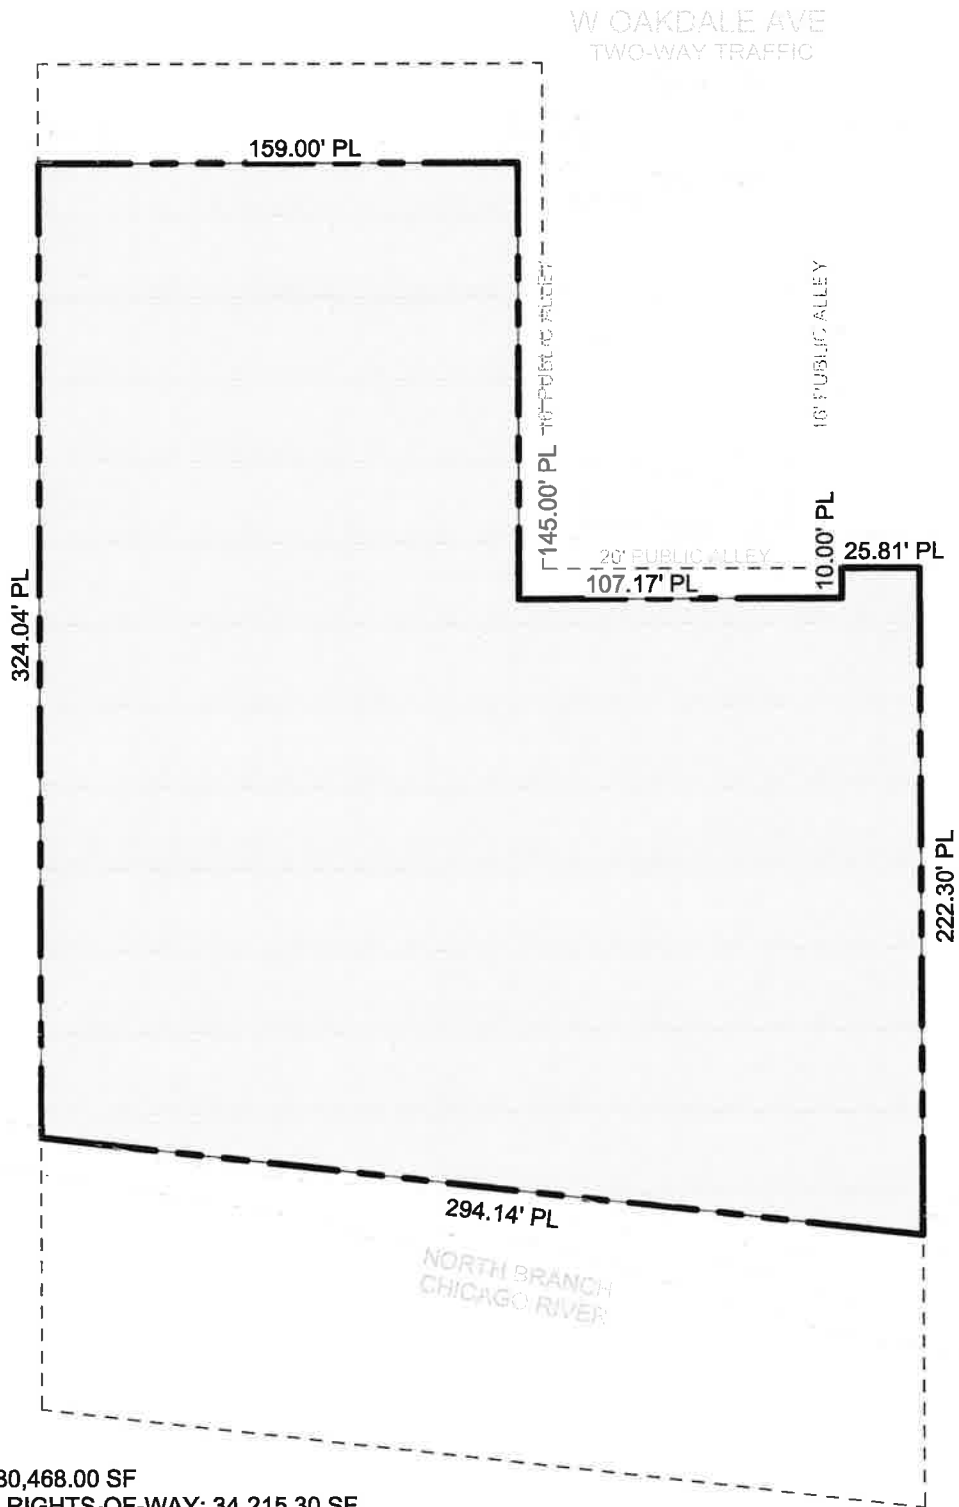

NET SITE AREA: 80,468.00 SF
 AREA OF PUBLIC RIGHTS-OF-WAY: 34,215.30 SF
 GROSS SITE AREA: 114,683.30 SF

SCALE: 1" = 60'-0"

PD PROPERTY LINE AND BOUNDARY




APPLICANT: ZSD OAKDALE LLC
 ADDRESS: 2235-49 WEST OAKDALE AVENUE
 INTRODUCTION DATE: JANUARY 15, 2025
 PLAN COMMISSION DATE: T/B/D



SGV ARCHITECTURE
& DESIGN

© 2024 / SULLIVAN GOULETTE & WILSON, LTD. / SGWARCH.COM

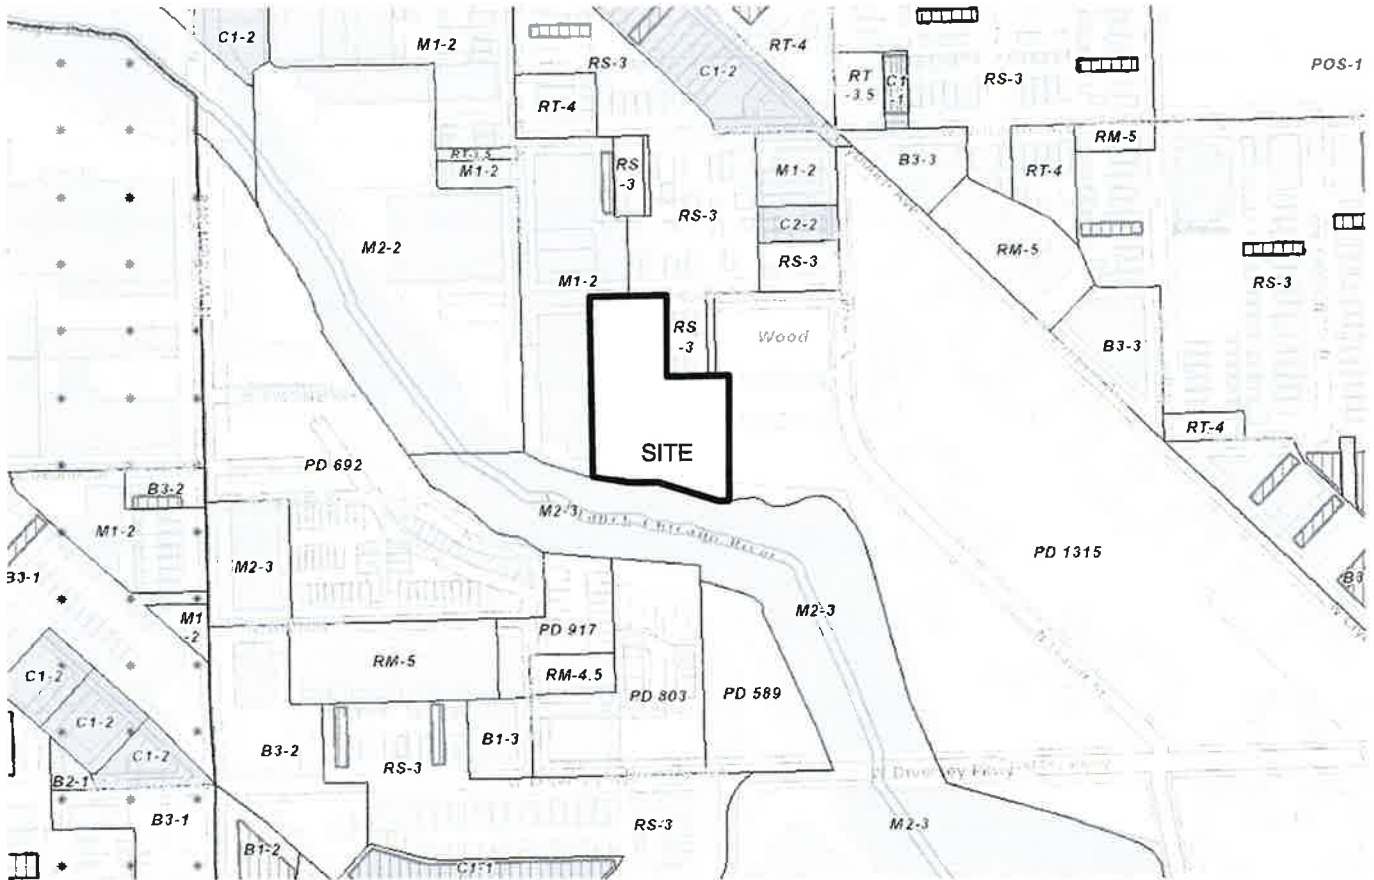

ZONING MAP


APPLICANT: ZSD OAKDALE LLC
ADDRESS: 2235-49 WEST OAKDALE AVENUE
INTRODUCTION DATE: JANUARY 15, 2025
PLAN COMMISSION DATE: T/B/D



SGV ARCHITECTURE
& DESIGN

© 2024 / SULLIVAN GOULETTE & WILSON, LTD. / SGWARCH.COM

W OAKDALE AVE
TWO-WAY TRAFFIC

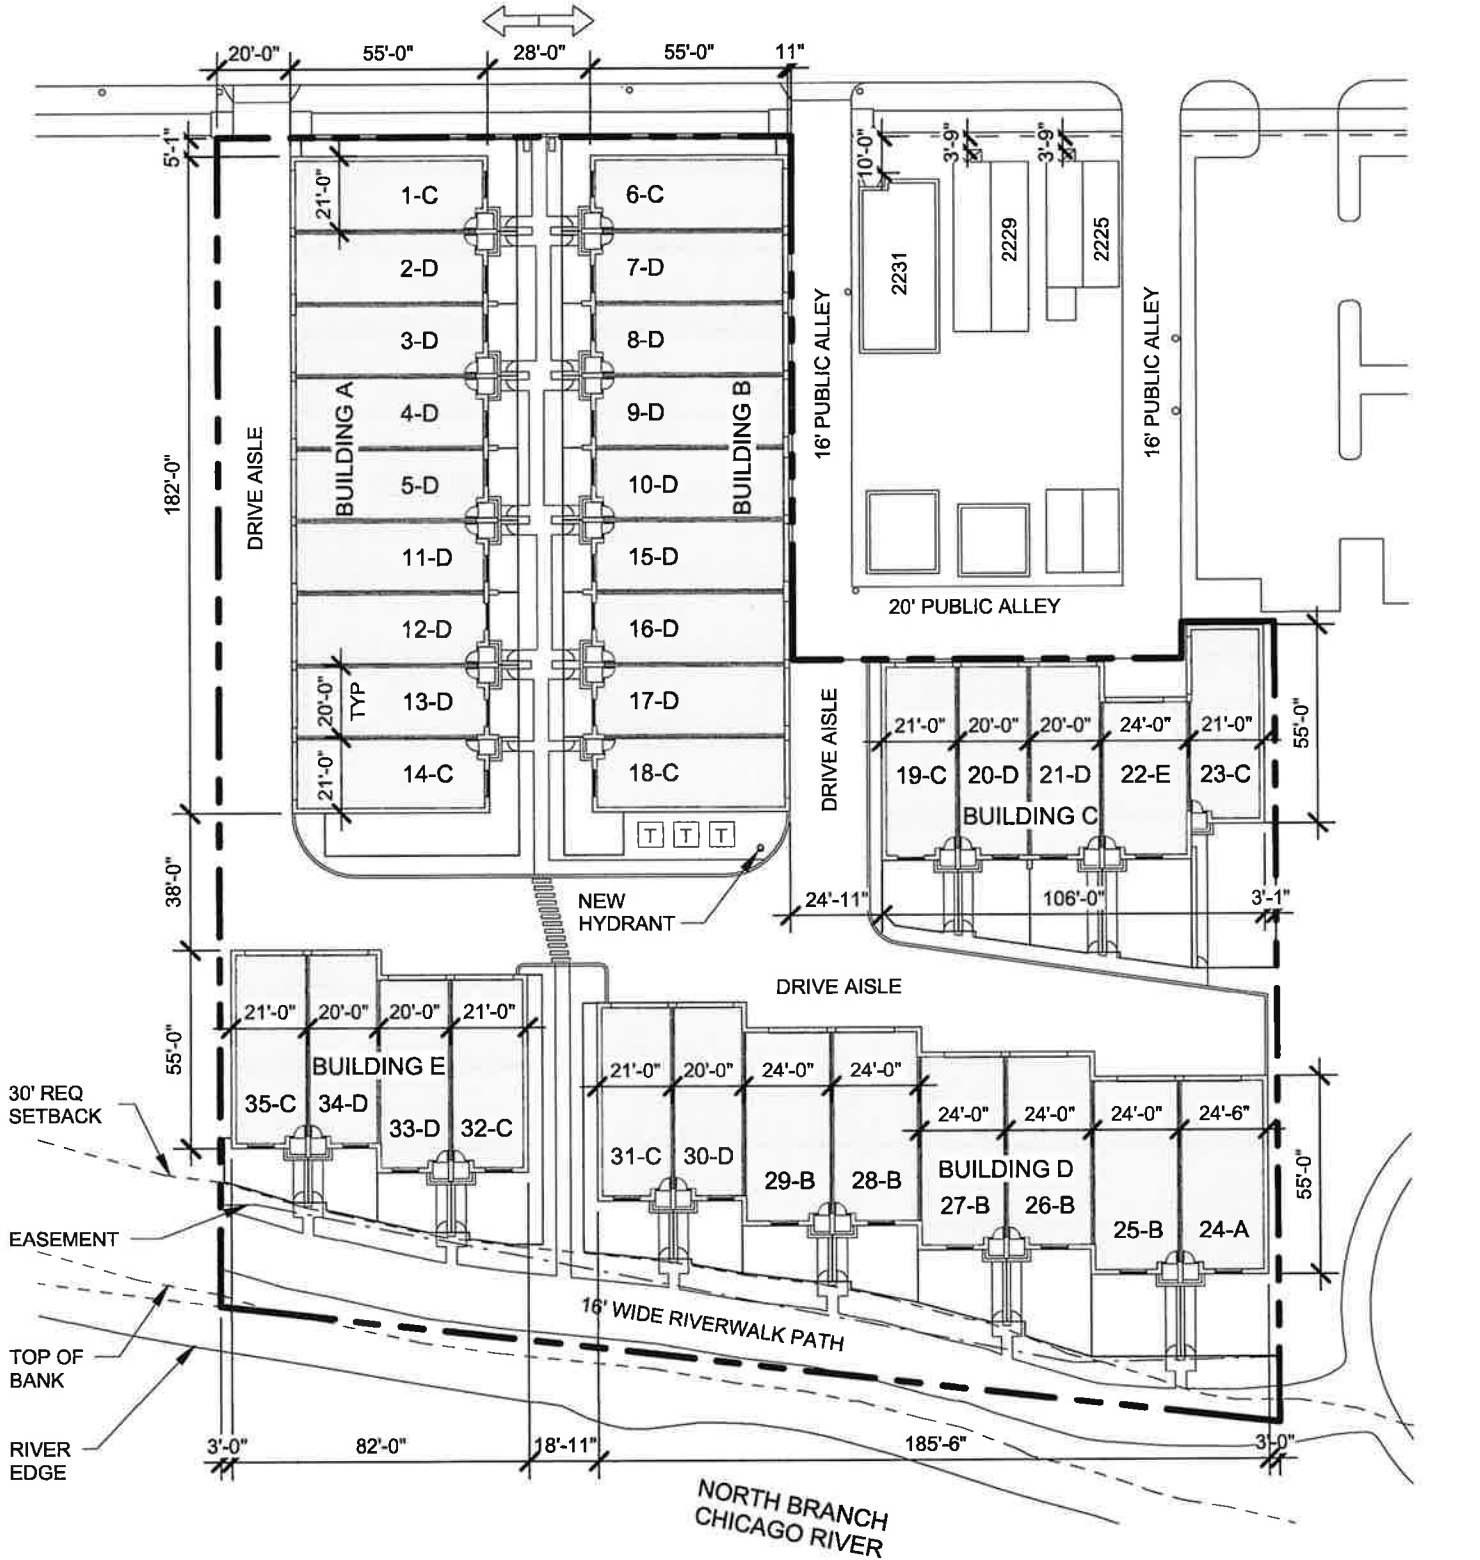

SITE PLAN

SCALE: 1" = 50'-0"




APPLICANT: ZSD OAKDALE LLC
ADDRESS: 2235-49 WEST OAKDALE AVENUE
INTRODUCTION DATE: JANUARY 15, 2025
PLAN COMMISSION DATE: T/B/D




SGV ARCHITECTURE
& DESIGN


© 2024 / SULLIVAN GOULETTE & WILSON, LTD. / SGWARCH.COM

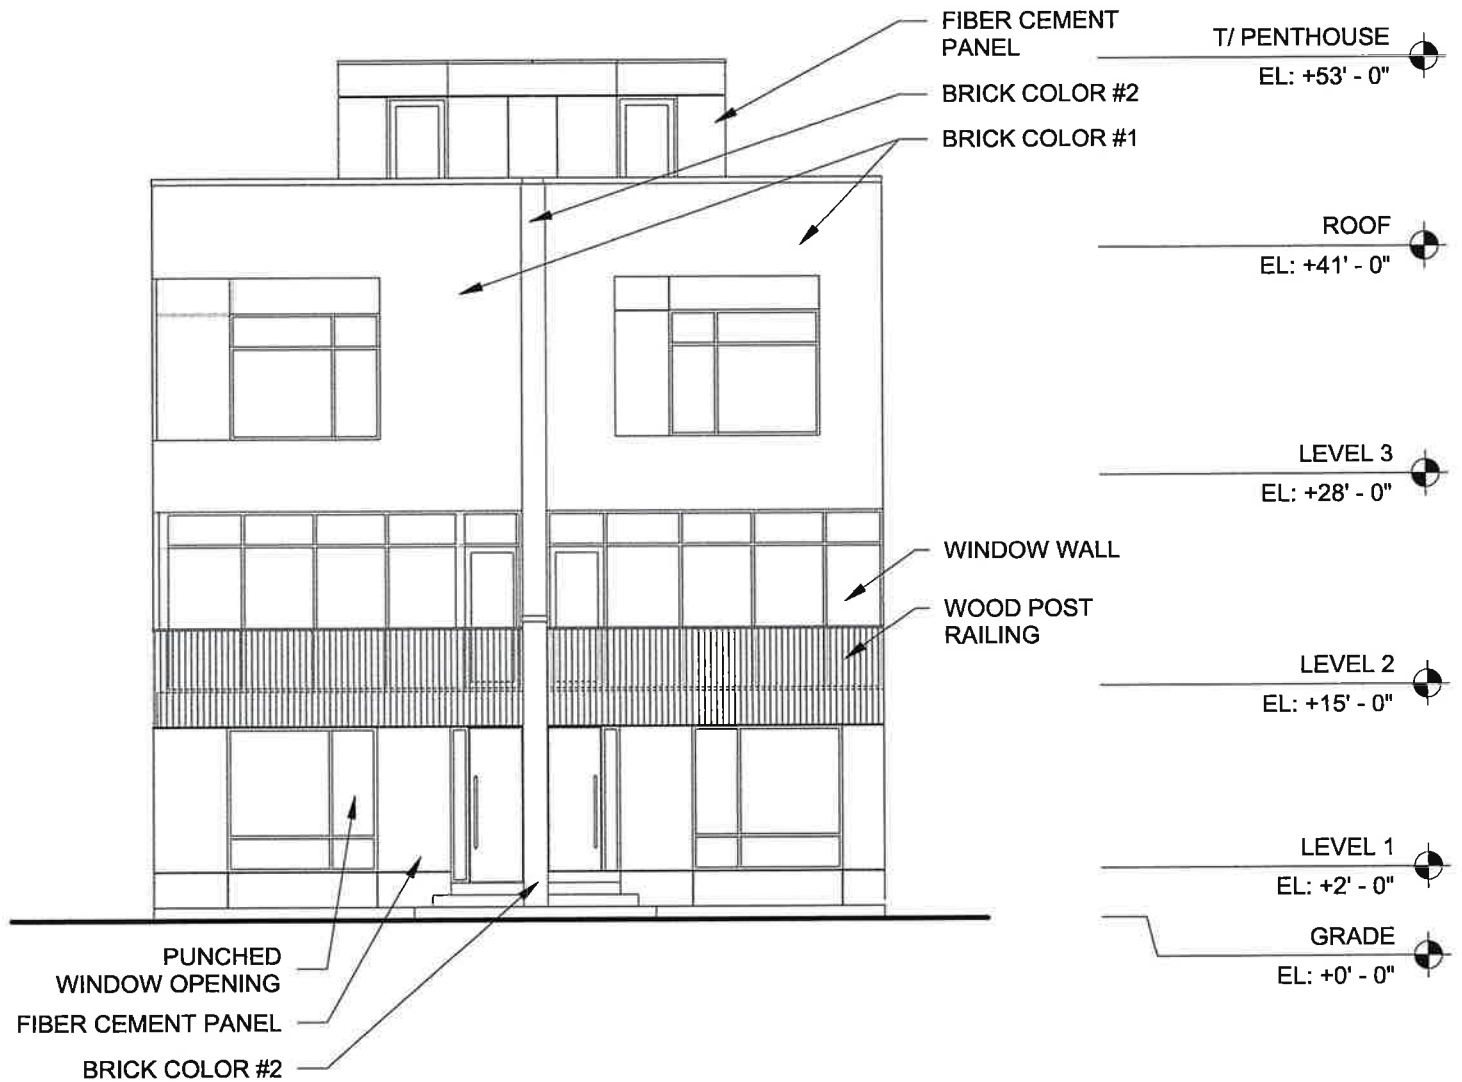

UNITS C/D FRONT ELEVATION

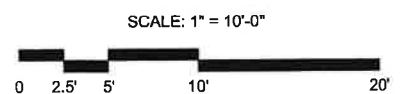

APPLICANT: ZSD OAKDALE LLC
 ADDRESS: 2235-49 WEST OAKDALE AVENUE
 INTRODUCTION DATE: JANUARY 15, 2025
 PLAN COMMISSION DATE: T/B/D

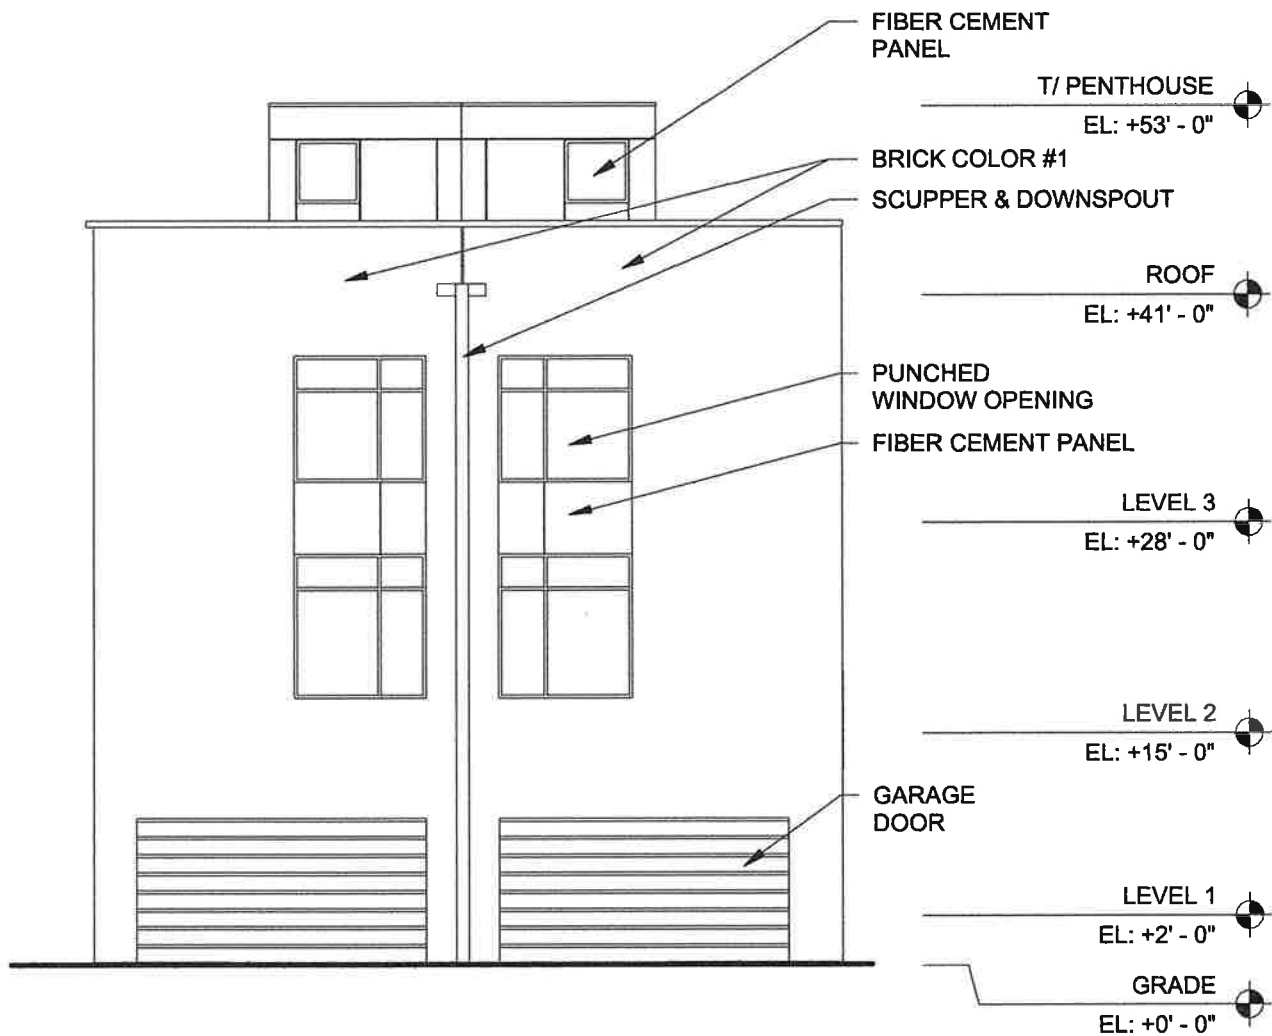


SCALE: 1" = 10'-0"



UNITS C/D BACK ELEVATION

APPLICANT: ZSD OAKDALE LLC
 ADDRESS: 2235-49 WEST OAKDALE AVENUE
 INTRODUCTION DATE: JANUARY 15, 2025
 PLAN COMMISSION DATE: T/B/D


SGV ARCHITECTURE
 & DESIGN
 © 2024 / SULLIVAN GOULETTE & WILSON, LTD. / SGWARCH.COM

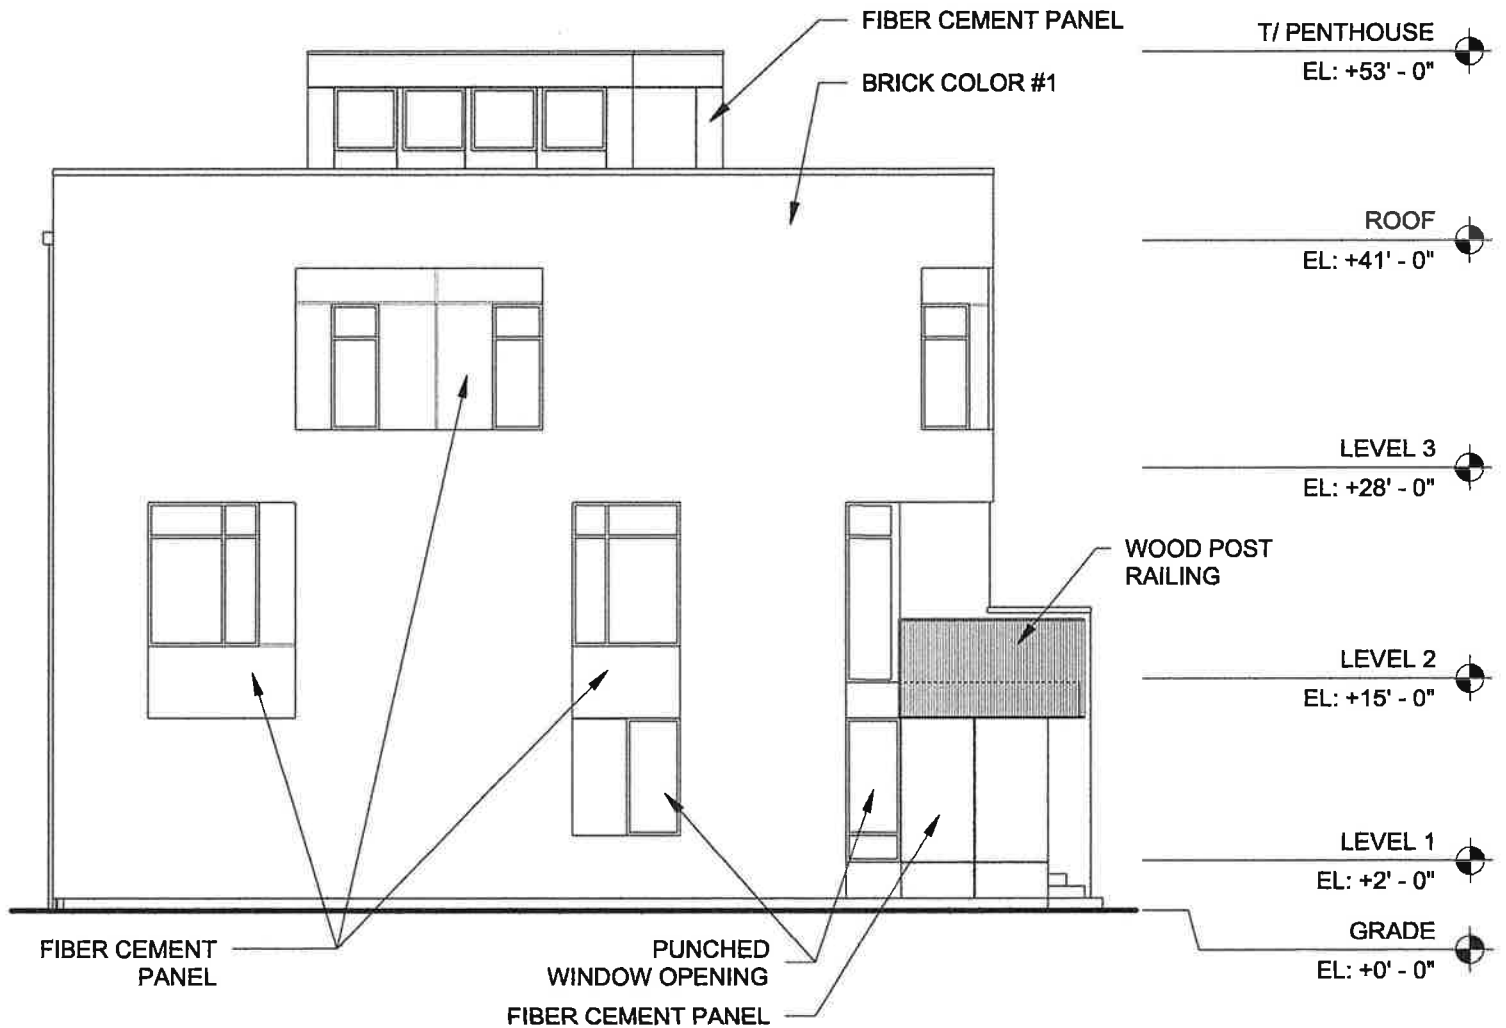


UNIT C SIDE ELEVATION




APPLICANT: ZSD OAKDALE LLC
 ADDRESS: 2235-49 WEST OAKDALE AVENUE
 INTRODUCTION DATE: JANUARY 15, 2025
 PLAN COMMISSION DATE: T/B/D

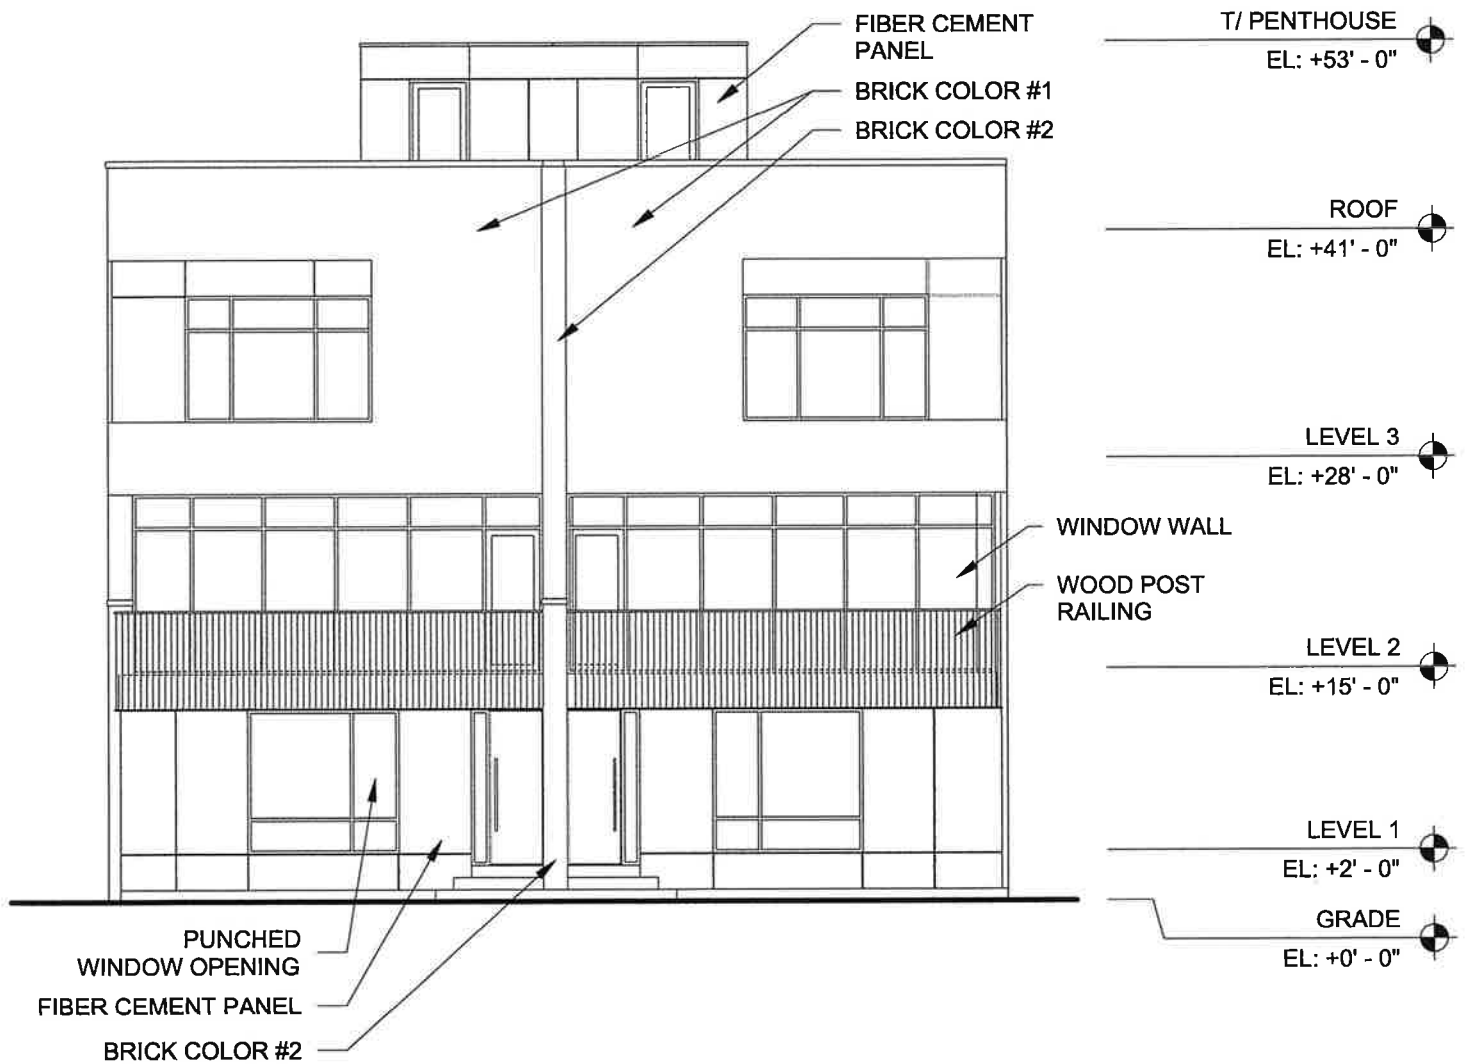


UNITS B/A FRONT ELEVATION

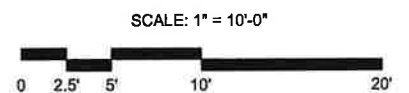


APPLICANT: ZSD OAKDALE LLC
 ADDRESS: 2235-49 WEST OAKDALE AVENUE
 INTRODUCTION DATE: JANUARY 15, 2025
 PLAN COMMISSION DATE: T/B/D

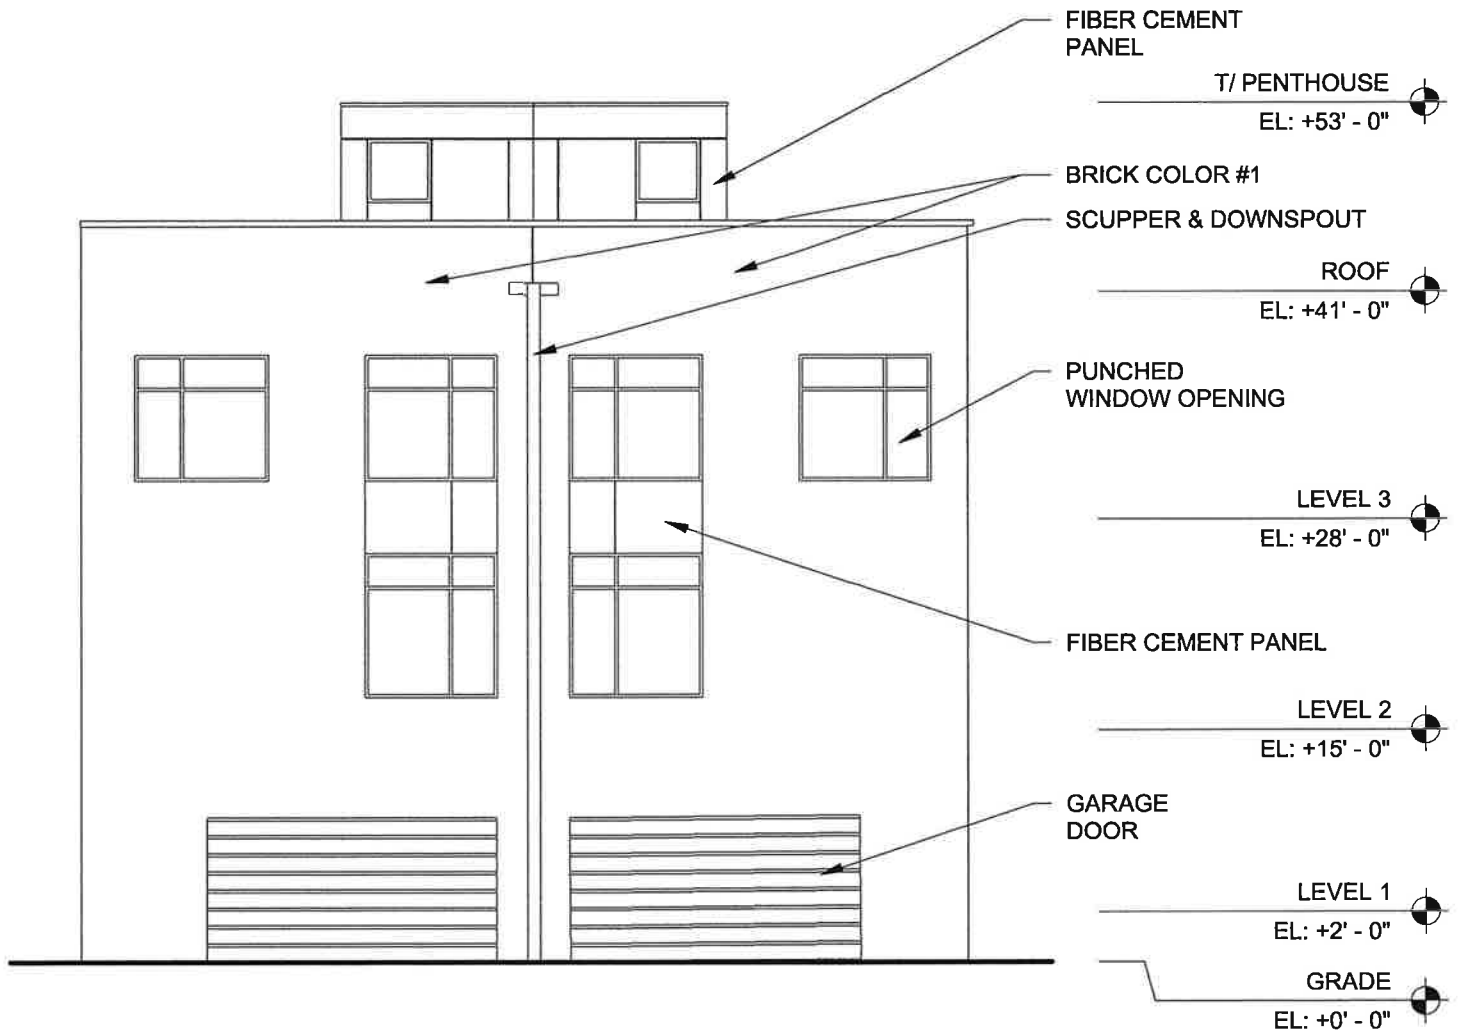

UNITS B/A BACK ELEVATION

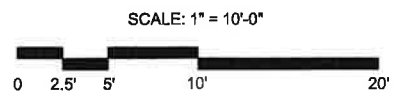


APPLICANT: ZSD OAKDALE LLC
 ADDRESS: 2235-49 WEST OAKDALE AVENUE
 INTRODUCTION DATE: JANUARY 15, 2025
 PLAN COMMISSION DATE: T/B/D

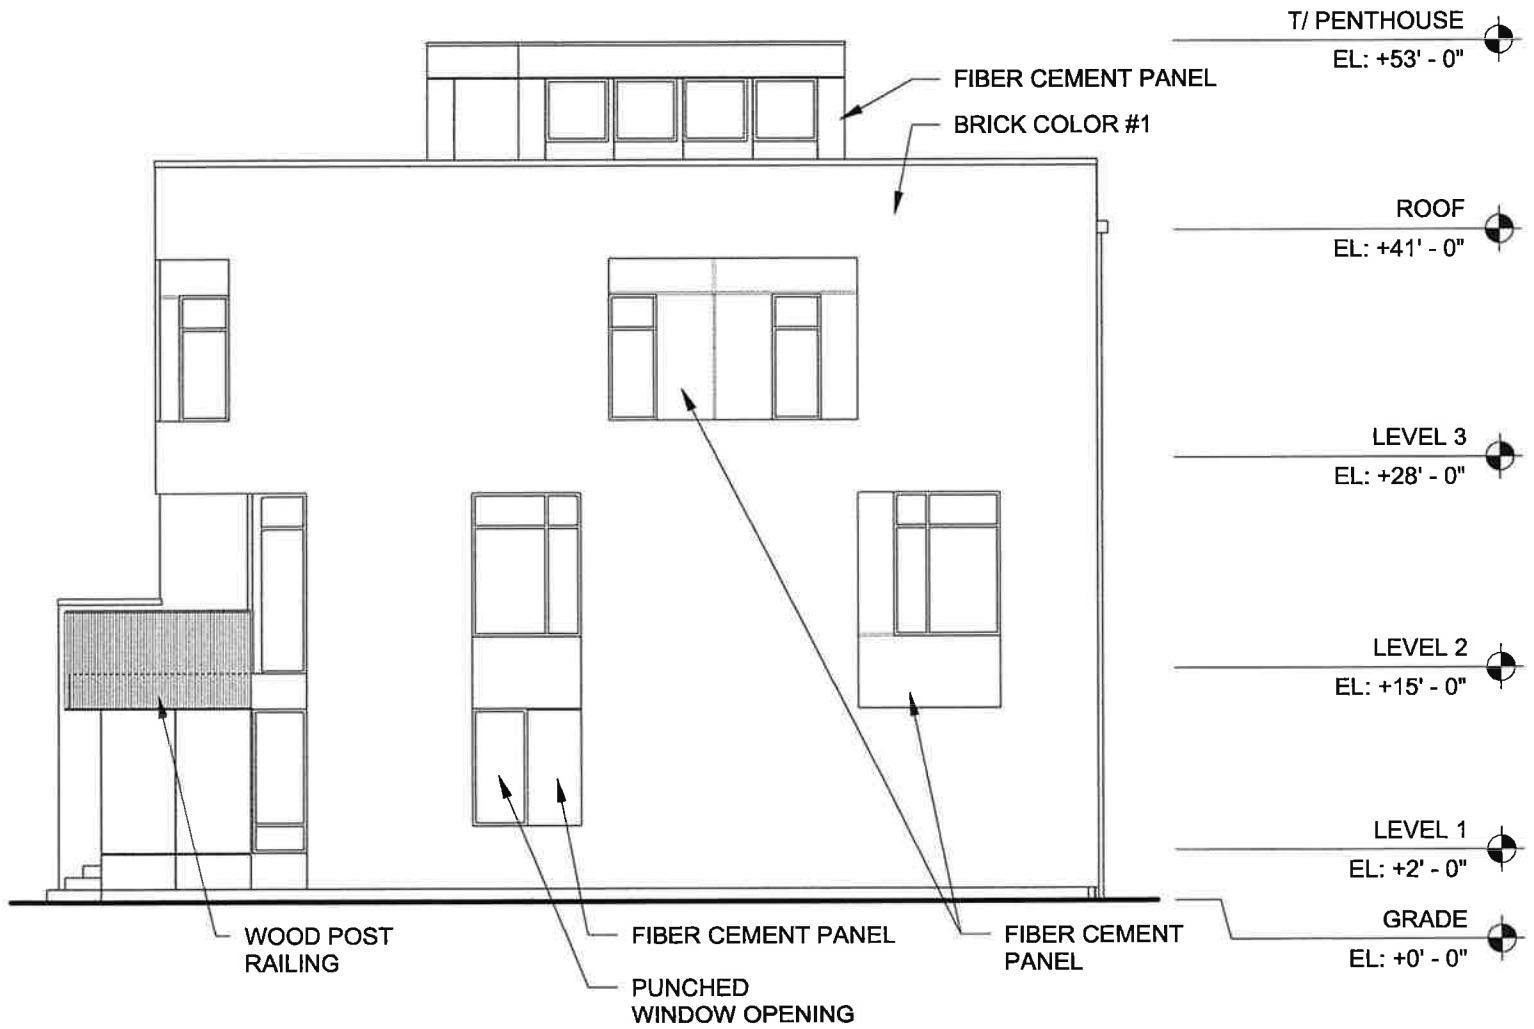

UNIT A SIDE ELEVATION


APPLICANT: ZSD OAKDALE LLC
 ADDRESS: 2235-49 WEST OAKDALE AVENUE
 INTRODUCTION DATE: JANUARY 15, 2025
 PLAN COMMISSION DATE: T/B/D

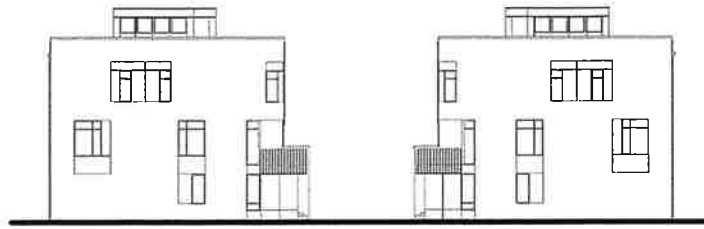

Oakdale Elevation (Building A & B)



Courtyard Elevation (Building A & B)

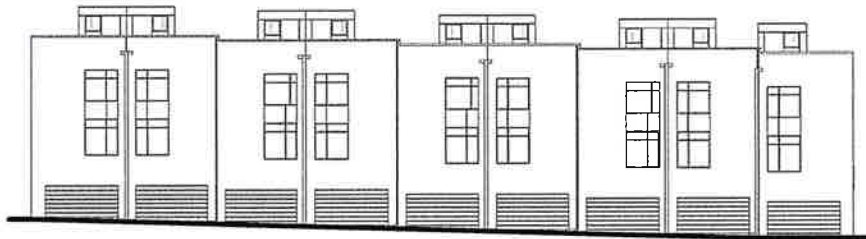

Rear Elevation (Building A & B)



Building C Elevation



River Elevation (Building E & D)

FULL SITE ELEVATIONS

SCALE: 1" = 40'-0"



APPLICANT: ZSD OAKDALE LLC
 ADDRESS: 2235-49 WEST OAKDALE AVENUE
 INTRODUCTION DATE: JANUARY 15, 2025
 PLAN COMMISSION DATE: T/B/D

SGV ARCHITECTURE
 & DESIGN

© 2024 / SULLIVAN GOULETTE & WILSON, LTD. / SGWARCH.COM