RESIDENTIAL-BUSINESS PLANNED DEVELOPMENT NO.

PLANNED DEVELOPMENT STATEMENTS

1. The area delineated herein as Residential Planned Development Number _____ ("Planned Development") consists of approximately 157,265 square feet of property which is depicted on the attached Planned Development Boundary and Property Line Map ("Property"). Subarea A (1415 North Dayton Street) is owned by 1415 N Dayton, LLC. Subarea B (821 West Eastman Avenue) is owned by 821 W Eastman, LLC. Subarea C (811 West Evergreen Avenue) is owned by 811 W Evergreen, LLC. Subarea D (1415 North Kingsbury) by WF Kingsbury Center LLC.

2. The requirements, obligations, and conditions contained within this Planned Development shall be binding upon the Applicants, their successors and assigns and, if different than the Applicants, the legal title holders and any ground lessors. All rights granted hereunder to the Applicant shall inure to the benefit of the Applicant's successors and assigns and, if different than the Applicant, the legal title holder and any ground lessors. Furthermore, pursuant to the requirements of Section 17-8-0400 of the Chicago Zoning Ordinance (the "Zoning Ordinance"), the Property, at the time of application for amendments, modifications, or changes (administrative, legislative, or otherwise) to this Planned Development are made, shall be under single ownership or designated control. Single designated control is defined in Section 17-8-0400 of the Zoning Ordinance.

3. All applicable official reviews, approvals or permits are required to be obtained by the Applicant or its successors, assignees or grantees. Any dedication or vacation of streets or alleys or grants of easements or any adjustment of the right-of-way shall require a separate submittal to the Department of Transportation on behalf of the Applicant or its successors, assigns or grantees.

   Any requests for grants of privilege, or any items encroaching on the public way, shall be in compliance with the Planned Development.

   Ingress or egress shall be pursuant to the Planned Development and may be subject to the review and approval of the Departments of Planning and Development and Transportation. Closure of all or any public street or alley

during demolition or construction shall be subject to the review and approval of the Department of Transportation.

Pursuant to a negotiated and executed Perimeter Restoration Agreement ("Agreement") by and between the Department of Transportation's Division of Infrastructure Management and the Applicant, the Applicant shall provide improvements and restoration of all public way adjacent to the property, which may include, but not be limited to, the following as shall be reviewed and determined by the Department of Transportation's Division of Infrastructure Management:

- Full width of streets
- Full width of alleys
- Curb and gutter
- Pavement markings
- Sidewalks
- ADA crosswalk ramps
- Parkway & landscaping

The Perimeter Restoration Agreement must be executed prior to any Department of Transportation and Planned Development Part II review permitting. The Agreement shall reflect that all work must comply with current Rules and Regulations and must be designed and constructed in accordance with the Department of Transportation's Construction Standards for work in the Public Way and in compliance with the Municipal Code of Chicago Chapter 10-20. Design of said improvements should follow the Department of Transportation's Rules and Regulations for Construction in the Public Way as well as The Street and Site Plan Design Guidelines. Any variation in scope or design of public way improvements and restoration must be approved by the Department of Transportation.

4. This Plan of Development consists of 19 Statements; a Bulk Regulations and Data Table; an Existing Zoning Map; an Existing Land-Use Map; a Planned Development Boundary and Property Line Map; a Subarea Map; a Site Plan; Floor Plans; a Landscape Plan, a Roof Plan; and Building Elevations prepared by bKL Architecture LLC and dated January 5, 2026. In any instance where a provision of this Planned Development conflicts with the Chicago Building Code (the "Building Code"), the Building Code shall control. This Planned Development conforms to the intent and purpose of the Zoning Ordinance, and all requirements thereto, and satisfies the established criteria for approval as a Planned Development.

In case of a conflict between the terms of this Planned Development Ordinance and the Zoning Ordinance, this Planned Development Ordinance shall control.

5. The following uses are permitted in the area delineated herein as Subarea A and Subarea C: Residential Dwelling Units (ground floor and above), Vacation Rental, Shared Housing, and Artist Live/Work Space (ground floor and above), and Parking, Accessory and Non-Accessory.

   The following uses are permitted in the area delineated herein as Subarea B and Subarea D: All uses allowed under a C3-5 Commercial, Manufacturing and Employment District.

6. On-Premise signs and temporary signs, such as construction and marketing signs, shall be permitted within the Planned Development, subject to the review and approval of the Department of Planning and Development. Off-Premise signs are prohibited within the boundary of the Planned Development.

7. For purposes of height measurement, the definitions in the Zoning Ordinance shall apply. The height of any building shall also be subject to height limitations, if any, established by the Federal Aviation Administration.

8. The maximum permitted Floor Area Ratio ("FAR") for the site shall be in accordance with the attached Bulk Regulations and Data Table. For the purposes of FAR calculations and measurements, the definitions in the Zoning Ordinance shall apply. The permitted FAR identified in the Bulk Regulations Table has been determined using a Net Site Area of 157,265 square feet (a Net Site Area of 20,019 square feet square feet for Subarea A, a Net Site Area of 22,092 square feet for Subarea B, a Net Site Area of 13,724 square feet for Subarea C, and a Net Site Area of 101,430 square feet square feet for Subarea D).

9. Upon review and determination, "Part II Review", pursuant to Section 17-13-0610 of the Zoning Ordinance, a Part II Review Fee shall be assessed by the Department of Planning and Development. The fee, as determined by staff at the time, is final and binding on the Applicant and must be paid to the Department of Revenue prior to the issuance of any Part II approval.

Applicant: 1415 N Dayton, LLC
Address: 1415-17 N. Dayton Street (Subarea A), 821 W. Eastman Avenue (Subarea B), 811 W. Evergreen Avenue (Subarea C), 1415 N. Kingsbury Street (Subarea D)
Introduced: January 21, 2025
Plan Commission:

10. The Site and Landscape Plans shall be in substantial conformance with the City of Chicago Landscape Ordinance and any other corresponding regulations and guidelines, including Section 17-13-0880 of the Zoning Ordinance. Final landscape plan review and approval will be by the Department of Planning and Development (DPD or Planning Department). Any interim reviews associated with site plan review or Part II reviews, are conditional until final Part II approval.

11. The Applicant shall comply with Rules and Regulations for the Maintenance of Stockpiles promulgated by the Commissioners of the Departments of Streets and Sanitation, Fleet and Facility Management and Buildings, under Section 13-32-085, or any other provision of the Municipal Code of Chicago.

12. The terms and conditions of development under this Planned Development ordinance may be modified administratively, pursuant to section 17-13-0611-A of the Zoning Ordinance by the Zoning Administrator upon the application for such a modification by the Applicant, its successors and assigns and, if different than the Applicant, the legal title holders and any ground lessors.

13. The Applicant acknowledges that it is in the public interest to design, construct, and maintain the project in a manner which promotes, enables, and maximizes universal access throughout the Property. Plans for all buildings and improvements on the Property shall be reviewed and approved by the Mayor's Office for People with Disabilities to ensure compliance with all applicable laws and regulations related to access for persons with disabilities and to promote the highest standard of accessibility.

14. The Applicant acknowledges that it is in the public interest to design, construct, renovate, and maintain all buildings in a manner that provides healthier indoor environments, reduces operating costs, and conserves energy and natural resources. The Applicant shall obtain the number of points necessary to meet the requirements of the Chicago Sustainable Development Policy, in effect at the time the Part II review process is initiated for each improvement that is subject to the aforementioned Policy and must provide documentation verifying compliance.

15. The Applicant acknowledges that it is the policy of the City to maximize opportunities for Minority and Women-owned Business Enterprises

("M/WBEs") and city residents to compete for contracts and jobs on construction projects approved through the planned development process. To assist the city in promoting and tracking such M/WBE and city resident participation, an applicant for planned development approval shall provide information at three points in the city approval process. First, the applicant must submit to DPD, as part of its application for planned development approval, an M/WBE Participation Proposal. The M/WBE Participation Proposal must identify the applicant's goals for participation of certified M/WBE firms in the design, engineering, and construction of the project, and of city residents in the construction work. The city encourages goals of (i) 26% MBE and 6% WBE participation (measured against the total construction budget for the project or any phase thereof), and (ii) 50% city resident hiring (measured against the total construction work hours for the project or any phase thereof). The M/WBE Participation Proposal must include a description of the Applicant's proposed outreach plan designed to inform M/WBEs and city residents of job and contracting opportunities. Second, at the time of the Applicant's submission for Part II permit review for the project or any phase thereof, the Applicant must submit to DPD (a) updates (if any) to the Applicant's preliminary outreach plan, (b) a description of the Applicant's outreach efforts and evidence of such outreach, including, without limitation, copies of certified letters to M/WBE contractor associations and the ward office of the alderman in which the project is located and receipts thereof; (c) responses to the Applicant's outreach efforts, and (d) updates (if any) to the applicant's M/WBE and city resident participation goals. Third, prior to issuance of a Certificate of Occupancy for the project or any phase thereof, the Applicant must provide DPD with the actual level of M/WBE and city resident participation in the project or any phase thereof, and evidence of such participation. In addition to the forgoing, DPD may request such additional information as the department determines may be necessary or useful in evaluating the extent to which M/WBEs and city residents are informed of and utilized in planned development projects. All such information will be provided in a form acceptable to the Zoning Administrator. DPD will report the data it collects regarding projected and actual employment of M/WBEs and city residents in planned development projects twice yearly to the Chicago Plan Commission and annually to the Chicago City Council and the Mayor.

16. The Applicant acknowledges that it is in the public interest to design, construct, renovate and maintain all buildings in a manner that provides healthier indoor environments, reduces operating costs and conserves energy and natural resources. The Applicant shall obtain the number of

points necessary to meet the requirements of the Chicago Sustainable Development Policy, in effect at the time the Part II review process is initiated for each improvement that is subject to the aforementioned Policy and must provide documentation verifying compliance.

17. Any material development in Subareas B-D shall be submitted and processed under Site Plan Review pursuant to Section 17-13-0801 through Section 17-13-05 of the Chicago Zoning Ordinance. Prior to the Part II approval (Section 17-13-0610 of the Chicago Zoning Ordinance) for any buildings, the Applicant shall submit a site plan, landscape plan and building elevations ("Site Plan Submittal") for review and approval by the Department of Planning and Development ("DPD"). Upon submittal, DPD and the Applicant shall notify the Alderman of the ward in which a Site Plan Submittal is located and, in conjunction with the Site Plan Submittal, the Applicant shall be subject to a public review process that is facilitated by such Alderman. Review and approval by DPD are intended to assure that specific development components substantially conform with the Planned Development.

Provided the Site Plan Submittal required hereunder is in general conformance with this Planned Development, and provided the Applicant has timely provided all Site Plan Submittals, the Commissioner shall issue such Site Plan Approval. Following the approved Site Plan Approval, supporting data and materials shall be made part of the main file and shall be deemed to be an integral part of the Planned Development.

Any Site Plan Submittal for Subareas B-D shall, at a minimum, provide the following information:

a. The boundaries of the property;

b. The footprint of the improvements;

c. Location and dimensions of all parking spaces and loading berths;

d. Preliminary landscaping plan prepared by a landscape architect;

e. All pedestrian circulation routes;

f. Preliminary building sections and elevations of the improvements with a preliminary building materials list; and

g. Statistical information applicable to the property limited to the following:

(1) floor area and floor area ratio;

(2) uses to be established;

(3) building heights;

(4) all setbacks, required and provided;

(5) floor area devoted to all uses (office, dwelling, etc....);

(6) number of dwelling units (if applicable);

(7) Occupancy counts (if applicable);

(8) Number of loading spaces/berths;

(9) An approved Site Plan by CDOT, Fire Prevention Bureau, Mayor's Office for People with Disabilities, and the Building Department's Division of Storm Water Management; and

(10) Any other information necessary to illustrate substantial conformance with the Planned Development.

18. The Applicant acknowledges and agrees that the rezoning of the Property from C3-5 Commercial, Manufacturing and Employment District to C2-5 Motor Vehicle-Related Commercial District and then to a Residential Business Planned Development, triggers the requirements of Section 2-44-085 of the Municipal Code of Chicago ("Affordable Requirements Ordinance" or "ARO").

Developers of rental projects in Inclusionary Housing Areas with 30 or more units must provide between 10% and 20% of the units in the residential development as affordable units, depending on the average depth of affordability provided, as described subsection (F)(2) of the ARO. Regardless of the applicable percentage of affordable units in the rental project, developers must construct at least 25% of the affordable units on-site and another 25% on-site or off-site (collectively, the "Required Units"),

and may satisfy the balance of their affordable housing obligation through: (a) the establishment of additional on-site or off-site affordable units; (b) payment of a fee in lieu of the establishment of on-site or off-site affordable units; or (c) any combination thereof. All on-site affordable units must be accessible dwelling units, as required under subsection (W)(10) of the ARO, and developers must give preference in leasing accessible units to people with disabilities, as specified in the ARO rules. All off-site affordable units must have at least two bedrooms and must be located in a downtown district, inclusionary housing area, or community preservation area. Whether on-site or off-site, developers must give preference in leasing affordable units of two bedrooms or more to multi-person households, as specified in the ARO rules. As required under subsection (AA), whether on-site or off-site, developers must give preference in leasing to veterans for at least 10% of the total number of affordable units required. If a residential project is located in a transit served location, off-site units must be located in a substantially comparable transit-served location.

The Applicant has elected the 20% option as set forth in the chart in subsection (F)(2) of the ARO. As a result, the Applicant's affordable housing obligation is 68 affordable units (20% of 340 rounded up) of which all of them are Required Units. The Applicant has agreed to satisfy its affordable housing obligation by providing 68 affordable units in the Project, as set forth in the Affordable Housing Profile (AHP) attached hereto. The Applicant agrees that the affordable rental units must be affordable to households with a range of incomes averaging 60% of the Chicago Primary Metropolitan Statistical Area Median Income ("AMI"), as updated annually, provided that (x) the maximum income level for any affordable unit may not exceed 80% of the AMI, (y) at least one-third (or 23 units) must be affordable to household at or below 50% of the AMI , of which one-sixth (or 11 units) must be affordable to households at or below 40% of the AMI, and (z) all income levels must be multiples of 10% of the AMI.

This statement does not include all ARO requirements and options. It is intended to provide an overview of the potential application of the ARO to this PD. In the event of any conflict between this statement and the terms and conditions of the ARO, the ARO shall govern.

19. This Planned Development shall be governed by Section 17-13-0612 of the Zoning Ordinance. Should this Planned Development ordinance lapse, the Zoning Administrator shall initiate a Zoning Map Amendment to rezone the Subarea A and Subarea C to B2-5 Neighborhood Mixed-Use District,

and Subarea B and Subarea D to a C-3 Commercial, Manufacturing and Employment District.

Applicant:	1415 N Dayton, LLC
Address:	1415-17 N. Dayton Street (Subarea A), 821 W. Eastman Avenue (Subarea B), 811 W. Evergreen Avenue (Subarea C), 1415 N. Kingsbury Street (Subarea D)
Introduced:	January 21, 2025
Plan Commission:	

RESIDENTIAL-BUSINESS PLANNED DEVELOPMENT NO.

PLANNED DEVELOPMENT STATEMENTS

1. The area delineated herein as Residential Planned Development Number _____ ("Planned Development") consists of approximately 157,265 square feet of property which is depicted on the attached Planned Development Boundary and Property Line Map ("Property"). Subarea A (1415 North Dayton Street) is owned by 1415 N Dayton, LLC. Subarea B (821 West Eastman Avenue) is owned by 821 W Eastman, LLC. Subarea C (811 West Evergreen Avenue) is owned by 811 W Evergreen, LLC. Subarea D (1415 North Kingsbury) by KF Kingsbury Center LLC.

2. The requirements, obligations, and conditions contained within this Planned Development shall be binding upon the Applicants, their successors and assigns and, if different than the Applicants, the legal title holders and any ground lessors. All rights granted hereunder to the Applicant shall inure to the benefit of the Applicant's successors and assigns and, if different than the Applicant, the legal title holder and any ground lessors. Furthermore, pursuant to the requirements of Section 17-8-0400 of the Chicago Zoning Ordinance (the "Zoning Ordinance"), the Property, at the time of application for amendments, modifications, or changes (administrative, legislative, or otherwise) to this Planned Development are made, shall be under single ownership or designated control. Single designated control is defined in Section 17-8-0400 of the Zoning Ordinance.

3. All applicable official reviews, approvals or permits are required to be obtained by the Applicant or its successors, assignees or grantees. Any dedication or vacation of streets or alleys or grants of easements or any adjustment of the right-of-way shall require a separate submittal to the Department of Transportation on behalf of the Applicant or its successors, assigns or grantees.

   Any requests for grants of privilege, or any items encroaching on the public way, shall be in compliance with the Planned Development.

   Ingress or egress shall be pursuant to the Planned Development and may be subject to the review and approval of the Departments of Planning and Development and Transportation. Closure of all or any public street or alley

during demolition or construction shall be subject to the review and approval of the Department of Transportation.

Pursuant to a negotiated and executed Perimeter Restoration Agreement ("Agreement") by and between the Department of Transportation's Division of Infrastructure Management and the Applicant, the Applicant shall provide improvements and restoration of all public way adjacent to the property, which may include, but not be limited to, the following as shall be reviewed and determined by the Department of Transportation's Division of Infrastructure Management:

- Full width of streets
- Full width of alleys
- Curb and gutter
- Pavement markings
- Sidewalks
- ADA crosswalk ramps
- Parkway & landscaping

The Perimeter Restoration Agreement must be executed prior to any Department of Transportation and Planned Development Part II review permitting. The Agreement shall reflect that all work must comply with current Rules and Regulations and must be designed and constructed in accordance with the Department of Transportation's Construction Standards for work in the Public Way and in compliance with the Municipal Code of Chicago Chapter 10-20. Design of said improvements should follow the Department of Transportation's Rules and Regulations for Construction in the Public Way as well as The Street and Site Plan Design Guidelines. Any variation in scope or design of public way improvements and restoration must be approved by the Department of Transportation.

4. This Plan of Development consists of 19 Statements; a Bulk Regulations and Data Table; an Existing Zoning Map; an Existing Land-Use Map; a Planned Development Boundary and Property Line Map; a Subarea Map; a Site Plan; Floor Plans; a Landscape Plan, a Roof Plan; and Building Elevations prepared by bKL Architecture LLC and dated January 5, 2026. In any instance where a provision of this Planned Development conflicts with the Chicago Building Code (the "Building Code"), the Building Code shall control. This Planned Development conforms to the intent and purpose of the Zoning Ordinance, and all requirements thereto, and satisfies the established criteria for approval as a Planned Development.

In case of a conflict between the terms of this Planned Development Ordinance and the Zoning Ordinance, this Planned Development Ordinance shall control.

5. The following uses are permitted in the area delineated herein as Subarea A and Subarea C: Residential Dwelling Units (ground floor and above), Vacation Rental, Shared Housing, and Artist Live/Work Space (ground floor and above), and Parking, Accessory and Non-Accessory.

   The following uses are permitted in the area delineated herein as Subarea B and Subarea D: All uses allowed under a C3-5 Commercial, Manufacturing and Employment District.

6. On-Premise signs and temporary signs, such as construction and marketing signs, shall be permitted within the Planned Development, subject to the review and approval of the Department of Planning and Development. Off-Premise signs are prohibited within the boundary of the Planned Development.

7. For purposes of height measurement, the definitions in the Zoning Ordinance shall apply. The height of any building shall also be subject to height limitations, if any, established by the Federal Aviation Administration.

8. The maximum permitted Floor Area Ratio ("FAR") for the site shall be in accordance with the attached Bulk Regulations and Data Table. For the purposes of FAR calculations and measurements, the definitions in the Zoning Ordinance shall apply. The permitted FAR identified in the Bulk Regulations Table has been determined using a Net Site Area of 157,265 square feet (a Net Site Area of 20,019 square feet square feet for Subarea A, a Net Site Area of 22,092 square feet for Subarea B, a Net Site Area of 13,724 square feet for Subarea C, and a Net Site Area of 101,430 square feet square feet for Subarea D).

9. Upon review and determination, "Part II Review", pursuant to Section 17-13-0610 of the Zoning Ordinance, a Part II Review Fee shall be assessed by the Department of Planning and Development. The fee, as determined by staff at the time, is final and binding on the Applicant and must be paid to the Department of Revenue prior to the issuance of any Part II approval.

Applicant:	1415 N Dayton, LLC
Address:	1415-17 N. Dayton Street (Subarea A), 821 W. Eastman Avenue (Subarea B), 811 W. Evergreen Avenue (Subarea C), 1415 N. Kingsbury Street (Subarea D)
Introduced:	January 21, 2025
Plan Commission:	

10. The Site and Landscape Plans shall be in substantial conformance with the City of Chicago Landscape Ordinance and any other corresponding regulations and guidelines, including Section 17-13-0880 of the Zoning Ordinance. Final landscape plan review and approval will be by the Department of Planning and Development (DPD or Planning Department). Any interim reviews associated with site plan review or Part II reviews, are conditional until final Part II approval.

11. The Applicant shall comply with Rules and Regulations for the Maintenance of Stockpiles promulgated by the Commissioners of the Departments of Streets and Sanitation, Fleet and Facility Management and Buildings, under Section 13-32-085, or any other provision of the Municipal Code of Chicago.

12. The terms and conditions of development under this Planned Development ordinance may be modified administratively, pursuant to section 17-13-0611-A of the Zoning Ordinance by the Zoning Administrator upon the application for such a modification by the Applicant, its successors and assigns and, if different than the Applicant, the legal title holders and any ground lessors.

13. The Applicant acknowledges that it is in the public interest to design, construct, and maintain the project in a manner which promotes, enables, and maximizes universal access throughout the Property. Plans for all buildings and improvements on the Property shall be reviewed and approved by the Mayor's Office for People with Disabilities to ensure compliance with all applicable laws and regulations related to access for persons with disabilities and to promote the highest standard of accessibility.

14. The Applicant acknowledges that it is in the public interest to design, construct, renovate, and maintain all buildings in a manner that provides healthier indoor environments, reduces operating costs, and conserves energy and natural resources. The Applicant shall obtain the number of points necessary to meet the requirements of the Chicago Sustainable Development Policy, in effect at the time the Part II review process is initiated for each improvement that is subject to the aforementioned Policy and must provide documentation verifying compliance.

15. The Applicant acknowledges that it is the policy of the City to maximize opportunities for Minority and Women-owned Business Enterprises

("M/WBEs") and city residents to compete for contracts and jobs on construction projects approved through the planned development process. To assist the city in promoting and tracking such M/WBE and city resident participation, an applicant for planned development approval shall provide information at three points in the city approval process. First, the applicant must submit to DPD, as part of its application for planned development approval, an M/WBE Participation Proposal. The M/WBE Participation Proposal must identify the applicant's goals for participation of certified M/WBE firms in the design, engineering, and construction of the project, and of city residents in the construction work. The city encourages goals of (i) 26% MBE and 6% WBE participation (measured against the total construction budget for the project or any phase thereof), and (ii) 50% city resident hiring (measured against the total construction work hours for the project or any phase thereof). The M/WBE Participation Proposal must include a description of the Applicant's proposed outreach plan designed to inform M/WBEs and city residents of job and contracting opportunities. Second, at the time of the Applicant's submission for Part II permit review for the project or any phase thereof, the Applicant must submit to DPD (a) updates (if any) to the Applicant's preliminary outreach plan, (b) a description of the Applicant's outreach efforts and evidence of such outreach, including, without limitation, copies of certified letters to M/WBE contractor associations and the ward office of the alderman in which the project is located and receipts thereof; (c) responses to the Applicant's outreach efforts, and (d) updates (if any) to the applicant's M/WBE and city resident participation goals. Third, prior to issuance of a Certificate of Occupancy for the project or any phase thereof, the Applicant must provide DPD with the actual level of M/WBE and city resident participation in the project or any phase thereof, and evidence of such participation. In addition to the forgoing, DPD may request such additional information as the department determines may be necessary or useful in evaluating the extent to which M/WBEs and city residents are informed of and utilized in planned development projects. All such information will be provided in a form acceptable to the Zoning Administrator. DPD will report the data it collects regarding projected and actual employment of M/WBEs and city residents in planned development projects twice yearly to the Chicago Plan Commission and annually to the Chicago City Council and the Mayor.

16. The Applicant acknowledges that it is in the public interest to design, construct, renovate and maintain all buildings in a manner that provides healthier indoor environments, reduces operating costs and conserves energy and natural resources. The Applicant shall obtain the number of

points necessary to meet the requirements of the Chicago Sustainable Development Policy, in effect at the time the Part II review process is initiated for each improvement that is subject to the aforementioned Policy and must provide documentation verifying compliance.

17. Any material development in Subareas B-D shall be submitted and processed under Site Plan Review pursuant to Section 17-13-0801 through Section 17-13-05 of the Chicago Zoning Ordinance. Prior to the Part II approval (Section 17-13-0610 of the Chicago Zoning Ordinance) for any buildings, the Applicant shall submit a site plan, landscape plan and building elevations ("Site Plan Submittal") for review and approval by the Department of Planning and Development ("DPD"). Upon submittal, DPD and the Applicant shall notify the Alderman of the ward in which a Site Plan Submittal is located and, in conjunction with the Site Plan Submittal, the Applicant shall be subject to a public review process that is facilitated by such Alderman. Review and approval by DPD are intended to assure that specific development components substantially conform with the Planned Development.

Provided the Site Plan Submittal required hereunder is in general conformance with this Planned Development, and provided the Applicant has timely provided all Site Plan Submittals, the Commissioner shall issue such Site Plan Approval. Following the approved Site Plan Approval, supporting data and materials shall be made part of the main file and shall be deemed to be an integral part of the Planned Development.

Any Site Plan Submittal for Subareas B-D shall, at a minimum, provide the following information:

a. The boundaries of the property;

b. The footprint of the improvements;

c. Location and dimensions of all parking spaces and loading berths;

d. Preliminary landscaping plan prepared by a landscape architect;

e. All pedestrian circulation routes;

f. Preliminary building sections and elevations of the improvements with a preliminary building materials list; and

g. Statistical information applicable to the property limited to the following:

(1) floor area and floor area ratio;

(2) uses to be established;

(3) building heights;

(4) all setbacks, required and provided;

(5) floor area devoted to all uses (office, dwelling, etc....);

(6) number of dwelling units (if applicable);

(7) Occupancy counts (if applicable);

(8) Number of loading spaces/berths;

(9) An approved Site Plan by CDOT, Fire Prevention Bureau, Mayor's Office for People with Disabilities, and the Building Department's Division of Storm Water Management; and

(10) Any other information necessary to illustrate substantial conformance with the Planned Development.

18. The Applicant acknowledges and agrees that the rezoning of the Property from C3-5 Commercial, Manufacturing and Employment District to C2-5 Motor Vehicle-Related Commercial District and then to a Residential Business Planned Development, triggers the requirements of Section 2-44-085 of the Municipal Code of Chicago ("Affordable Requirements Ordinance" or "ARO").

Developers of rental projects in Inclusionary Housing Areas with 30 or more units must provide between 10% and 20% of the units in the residential development as affordable units, depending on the average depth of affordability provided, as described subsection (F)(2) of the ARO. Regardless of the applicable percentage of affordable units in the rental project, developers must construct at least 25% of the affordable units on-site and another 25% on-site or off-site (collectively, the "Required Units"),

and may satisfy the balance of their affordable housing obligation through: (a) the establishment of additional on-site or off-site affordable units; (b) payment of a fee in lieu of the establishment of on-site or off-site affordable units; or (c) any combination thereof. All on-site affordable units must be accessible dwelling units, as required under subsection (W)(10) of the ARO, and developers must give preference in leasing accessible units to people with disabilities, as specified in the ARO rules. All off-site affordable units must have at least two bedrooms and must be located in a downtown district, inclusionary housing area, or community preservation area. Whether on-site or off-site, developers must give preference in leasing affordable units of two bedrooms or more to multi-person households, as specified in the ARO rules. As required under subsection (AA), whether on-site or off-site, developers must give preference in leasing to veterans for at least 10% of the total number of affordable units required. If a residential project is located in a transit served location, off-site units must be located in a substantially comparable transit-served location.

The Applicant has elected the 20% option as set forth in the chart in subsection (F)(2) of the ARO. As a result, the Applicant's affordable housing obligation is 68 affordable units (20% of 340 rounded up) of which all of them are Required Units. The Applicant has agreed to satisfy its affordable housing obligation by providing 68 affordable units in the Project, as set forth in the Affordable Housing Profile (AHP) attached hereto. The Applicant agrees that the affordable rental units must be affordable to households with a range of incomes averaging 60% of the Chicago Primary Metropolitan Statistical Area Median Income ("AMI"), as updated annually, provided that (x) the maximum income level for any affordable unit may not exceed 80% of the AMI, (y) at least one-third (or 23 units) must be affordable to household at or below 50% of the AMI , of which one-sixth (or 11 units) must be affordable to households at or below 40% of the AMI, and (z) all income levels must be multiples of 10% of the AMI.

This statement does not include all ARO requirements and options. It is intended to provide an overview of the potential application of the ARO to this PD. In the event of any conflict between this statement and the terms and conditions of the ARO, the ARO shall govern.

19. This Planned Development shall be governed by Section 17-13-0612 of the Zoning Ordinance. Should this Planned Development ordinance lapse, the Zoning Administrator shall initiate a Zoning Map Amendment to rezone the Subarea A and Subarea C to B2-5 Neighborhood Mixed-Use District,

and Subarea B and Subarea D to a C-3 Commercial, Manufacturing and Employment District.

Applicant:	1415 N Dayton, LLC
Address:	1415-17 N. Dayton Street (Subarea A), 821 W. Eastman Avenue (Subarea B), 811 W. Evergreen Avenue (Subarea C), 1415 N. Kingsbury Street (Subarea D)
Introduced:	January 21, 2025
Plan Commission:	

RESIDENTIAL BUSINESS PLANNED DEVELOPMENT ____
BULK REGULATIONS AND DATA TABLE

Total Gross Site Area:	234,300 square feet
Total Area in Public Way:	77,035 square feet
Net Site Area:	
Subarea A:	20,019 square feet
Subarea B:	22,092 square feet
Subarea C:	13,724 square feet
Subarea D:	101,430 square feet
Total Net Site Area:	157,265 square feet
Maximum Floor Area:	
Subarea A:	294,782 square feet
Subarea B:	23,141 square feet (existing)
Subarea C:	46,252 square feet (existing)
Subarea D:	422,150 square feet
Total Floor Area:	786,325 square feet
Floor Area Ratio:	
FAR Overall:	5.00
FAR Subarea A:	14.73
FAR Subarea B:	1.05
FAR Subarea C:	3.37
FAR Subarea D:	4.17

Applicant: 1415 N Dayton, LLC
Property Addresses: 1415 N. Dayton (Subarea A), 821 W. Eastman (Subarea B), 811 W. Evergreen (Subarea C), 1400 N. Kingsbury (Subarea D)
City Council Introduction Date:
Plan Commission Date:

RESIDENTIAL BUSINESS PLANNED DEVELOPMENT ____
BULK REGULATIONS AND DATA TABLE

Setbacks:

Subarea A:	0-foot front, side, and rear setbacks
Subarea B:	existing to remain
Subarea C:	existing to remain
Subarea D:	as permitted under the C3-5 Commercial, Manufacturing, and Employment District standards

Maximum Building Height:

Subarea A:	311 feet
Subarea B:	existing to remain
Subarea C:	existing to remain
Subarea D:	as permitted under the C3-5 Commercial, Manufacturing, and Employment District standards

Minimum Parking Spaces:

Subarea A:	163
Subarea B:	0
Subarea C:	0
Subarea D:	as required under the C3-5 Commercial, Manufacturing, and Employment District standards

Dwelling Units:

Subarea A:	235 Dwelling Units 105 Efficiencies
Subarea B:	0

Applicant: 1415 N Dayton, LLC
Property Addresses: 1415 N. Dayton (Subarea A), 821 W. Eastman (Subarea B), 811 W. Evergreen (Subarea C), 1400 N. Kingsbury (Subarea D)
City Council Introduction Date:
Plan Commission Date:

RESIDENTIAL BUSINESS PLANNED DEVELOPMENT _____
BULK REGULATIONS AND DATA TABLE

Subarea C:	43 Dwelling Units 4 Efficiencies
Subarea D:	0
Total Dwelling Units	278 Dwelling Units 109 Efficiencies
Total Minimum Lot Area per Unit	181 (blended)


Bicycle Parking Spaces:

Subarea A:	340
Subarea B:	0
Subarea C:	47
Subarea D:	as required under the C3-5 Commercial, Manufacturing, and Employment District standards

Loading Spaces:

Subarea A:	2
Subarea B:	0
Subarea C:	0
Subarea D:	as required under the C3-5 Commercial, Manufacturing, and Employment District standards

Applicant: 1415 N Dayton, LLC
Property Addresses: 1415 N. Dayton (Subarea A), 821 W. Eastman (Subarea B), 811 W. Evergreen (Subarea C), 1400 N. Kingsbury (Subarea D)
City Council Introduction Date:
Plan Commission Date:

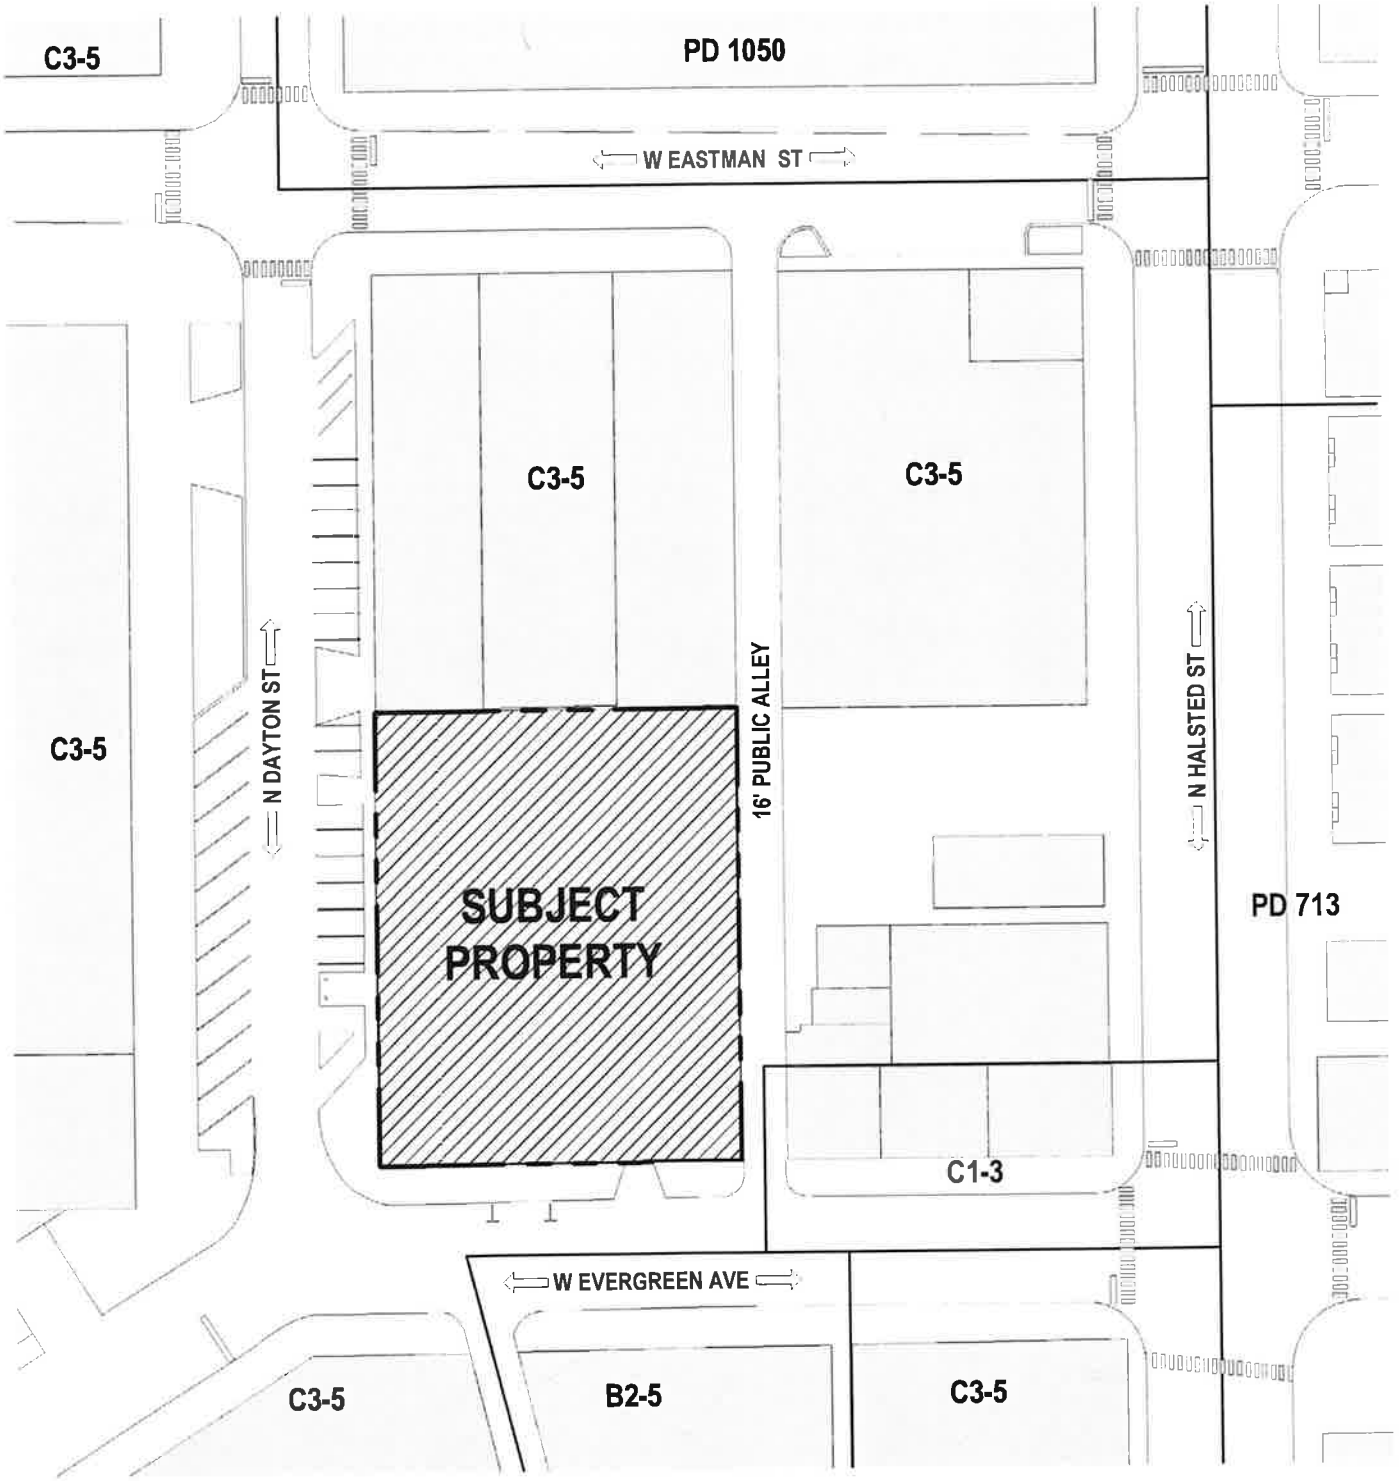

EXISTING ZONING MAP
Scale: N.T.S.


Development Site

Property Line

APPLICANT: 1415 N Dayton LLC
ADDRESS: 1415-1419 N Dayton St, 816-818 W Evergreen Ave
DATE OF INTRODUCTION: TBD
DATE OF PLAN COMMISSION: TBD

bKL

© 2026 bKL Architecture LLC

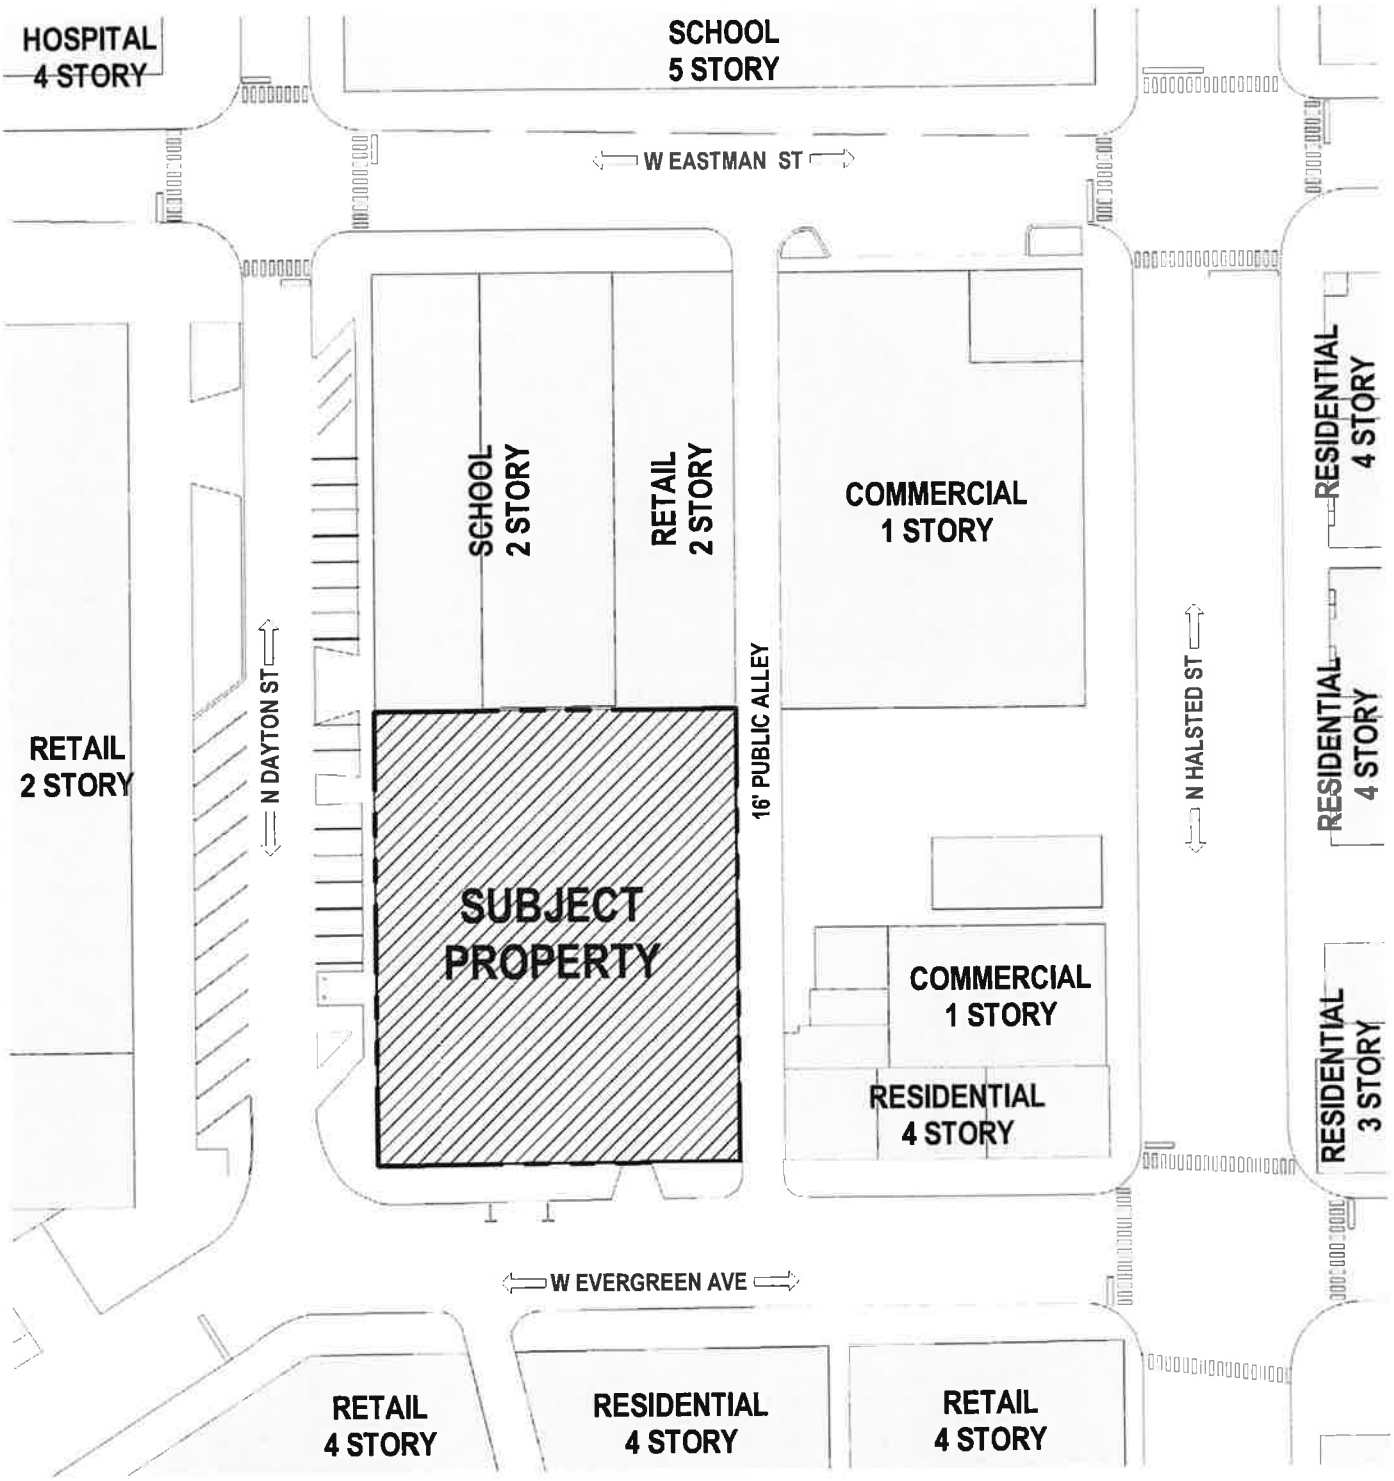

EXISTING LAND-USE MAP
Scale: N.T.S.


Development Site

Property Line

APPLICANT: 1415 N Dayton LLC
ADDRESS: 1415-1419 N Dayton St, 816-818 W Evergreen Ave
DATE OF INTRODUCTION: TBD
DATE OF PLAN COMMISSION: TBD

bKL

© 2026 bKL Architecture LLC

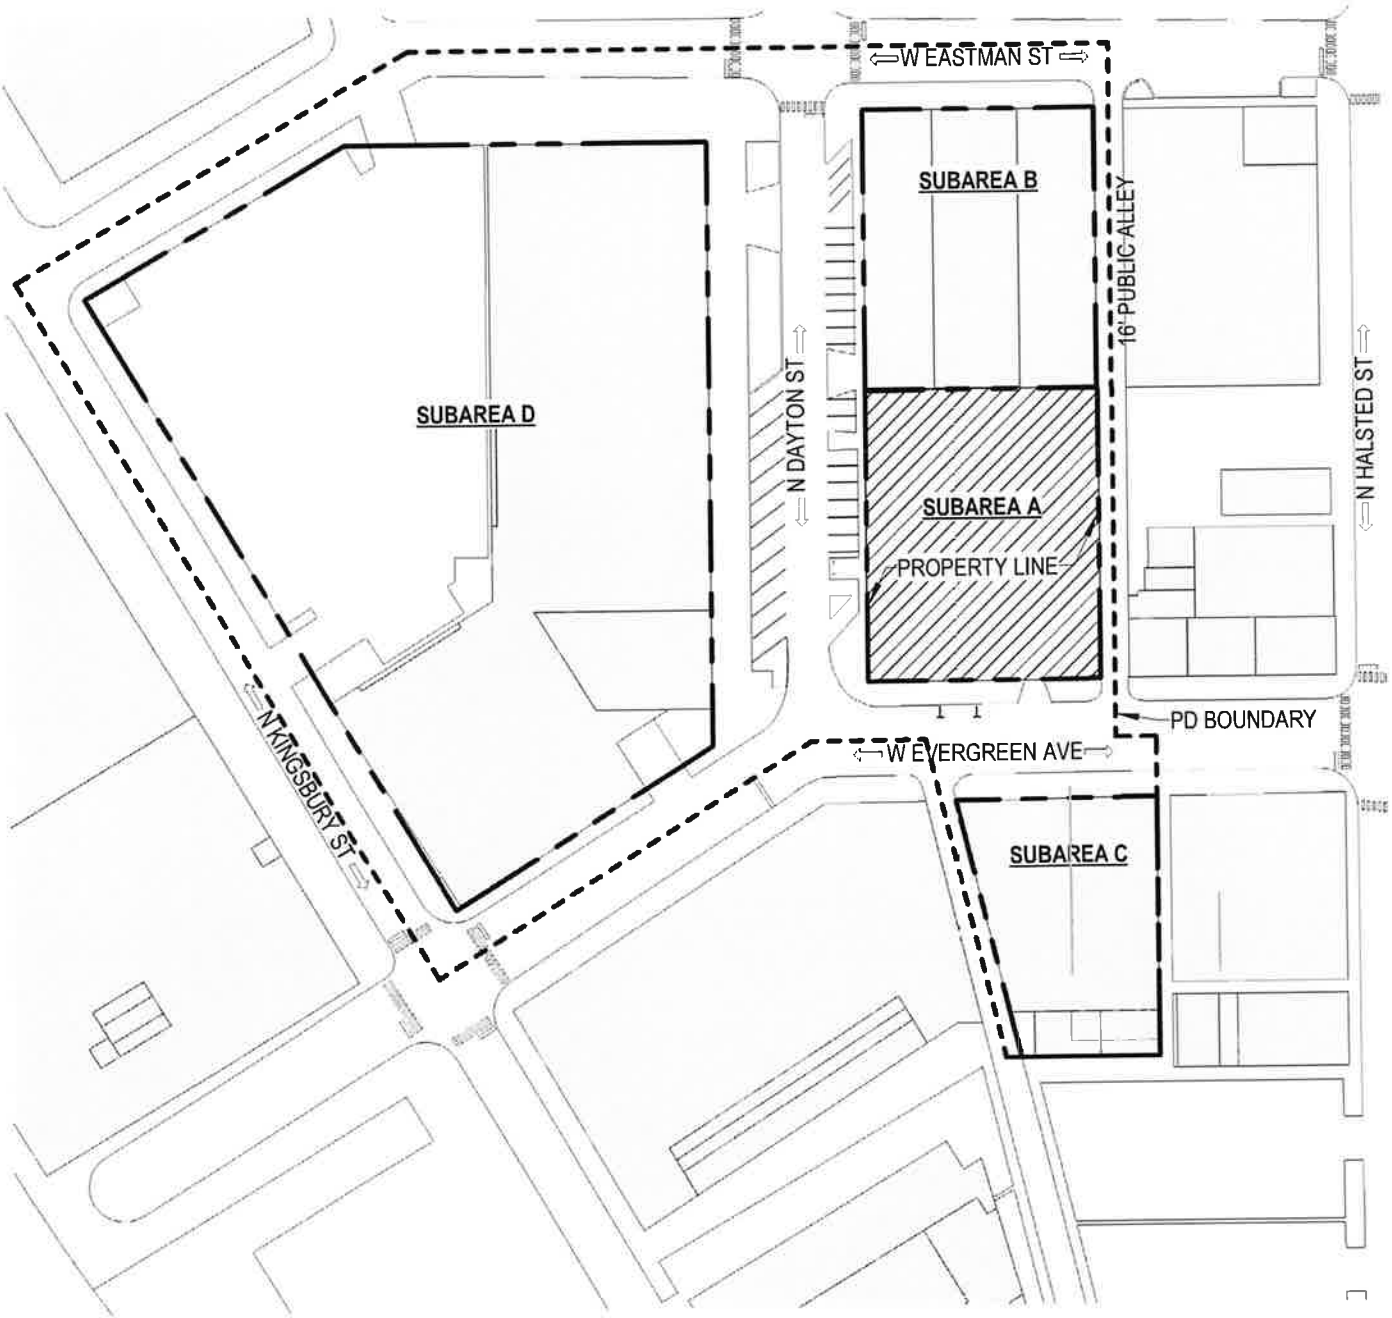

PD BOUNDARY AND
SUBAREA MAP
Scale: N.T.S.

Development Site


Property Line

PD Boundary

APPLICANT: 1415 N Dayton LLC
ADDRESS: 1415-1419 N Dayton St, 816-818 W Evergreen Ave
DATE OF INTRODUCTION: TBD
DATE OF PLAN COMMISSION: TBD

bKL


© 2026 bKL Architecture LLC

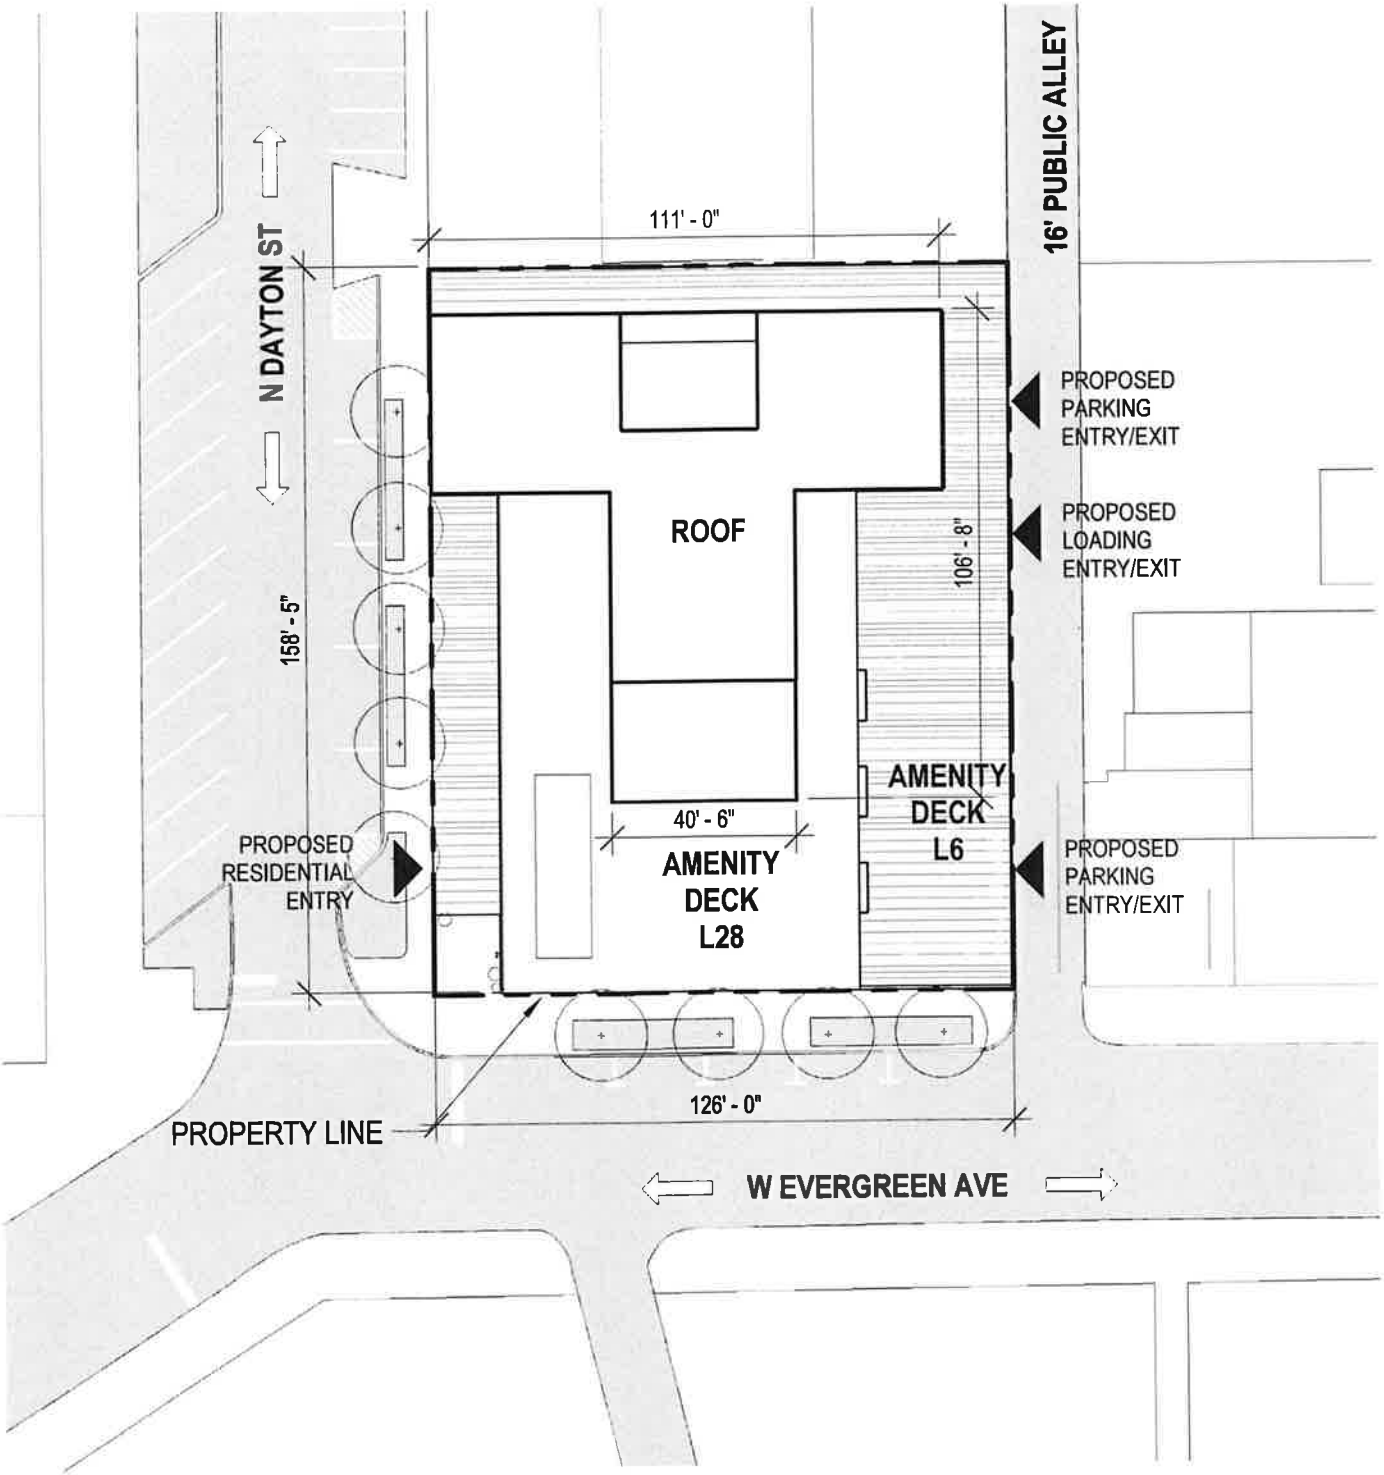

SITE PLAN
Scale: N.T.S.

APPLICANT: 1415 N Dayton LLC
ADDRESS: 1415-1419 N Dayton St, 816-818 W Evergreen Ave
DATE OF INTRODUCTION: TBD
DATE OF PLAN COMMISSION: TBD

© 2026 bKL Architecture LLC

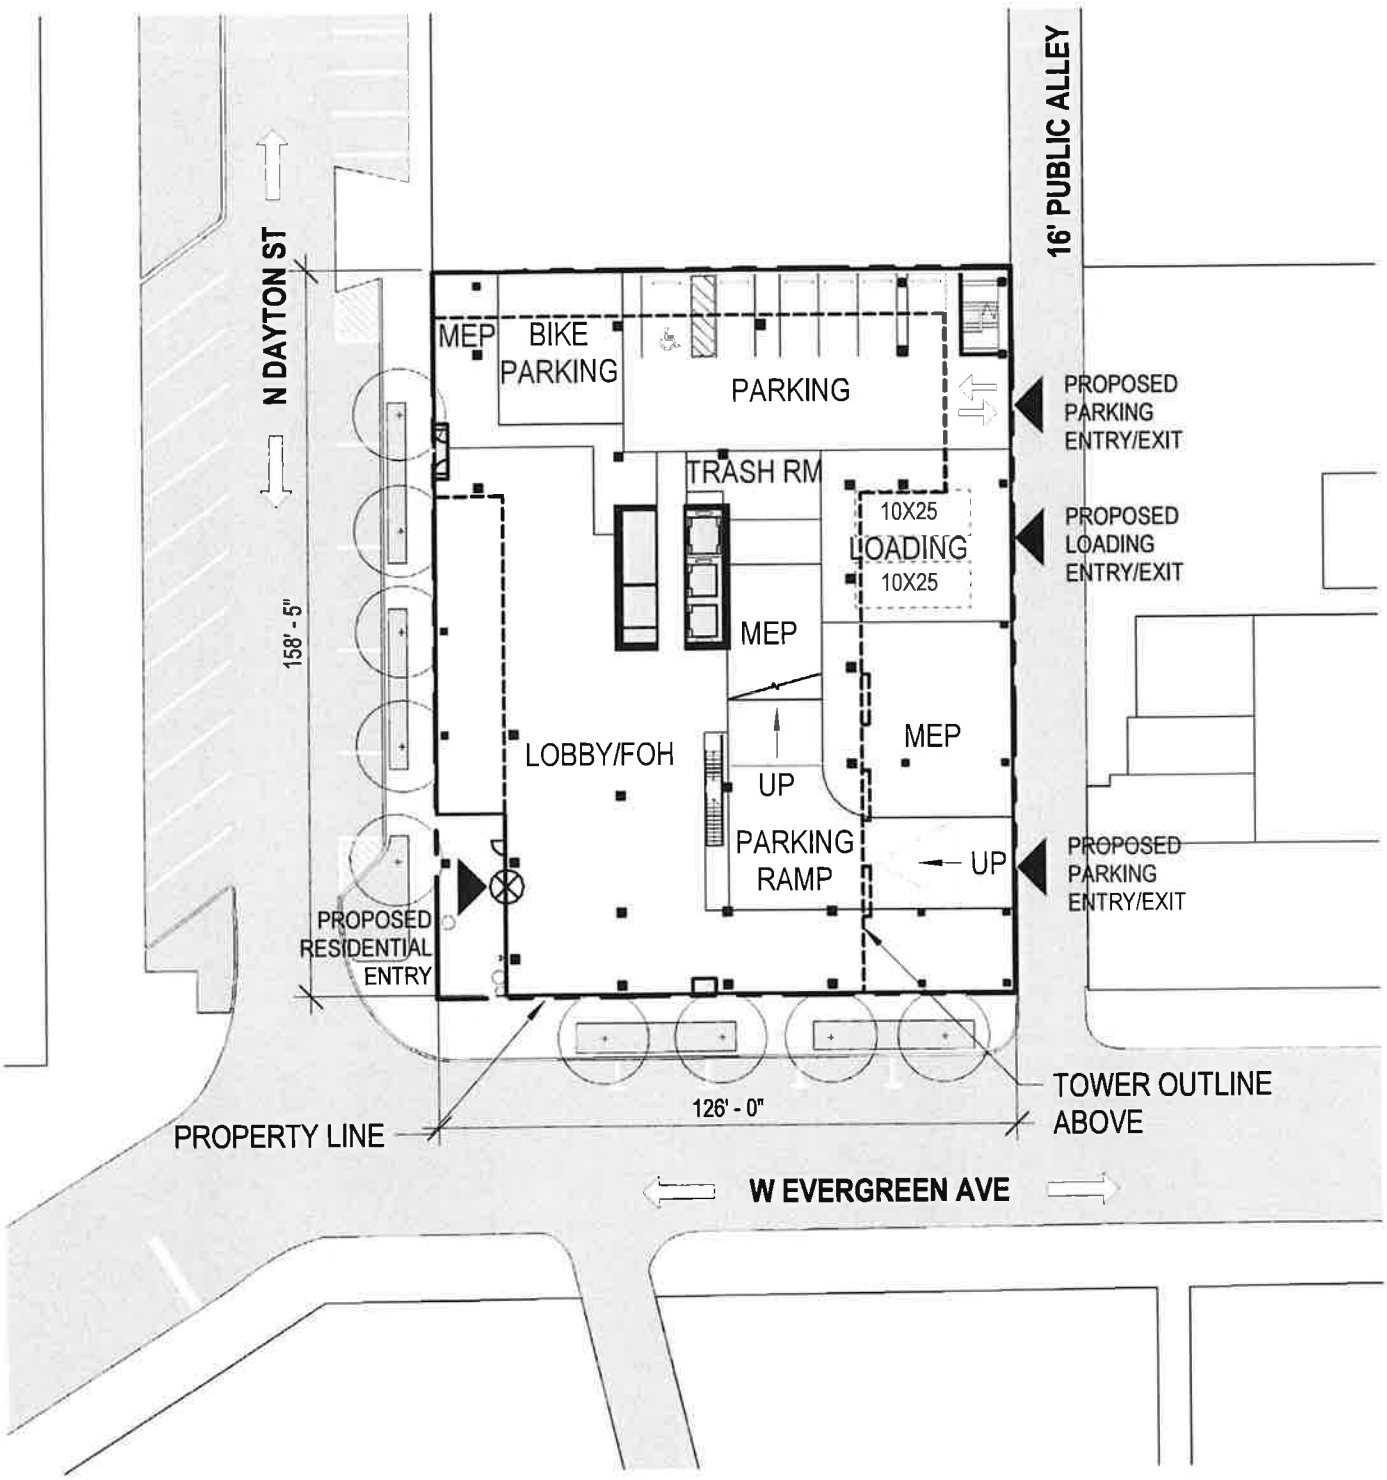


GROUND LEVEL PLAN
Scale: N.T.S.

APPLICANT: 1415 N Dayton LLC
ADDRESS: 1415-1419 N Dayton St, 816-818 W Evergreen Ave
DATE OF INTRODUCTION: TBD
DATE OF PLAN COMMISSION: TBD

bKL

© 2026 bKL Architecture LLC

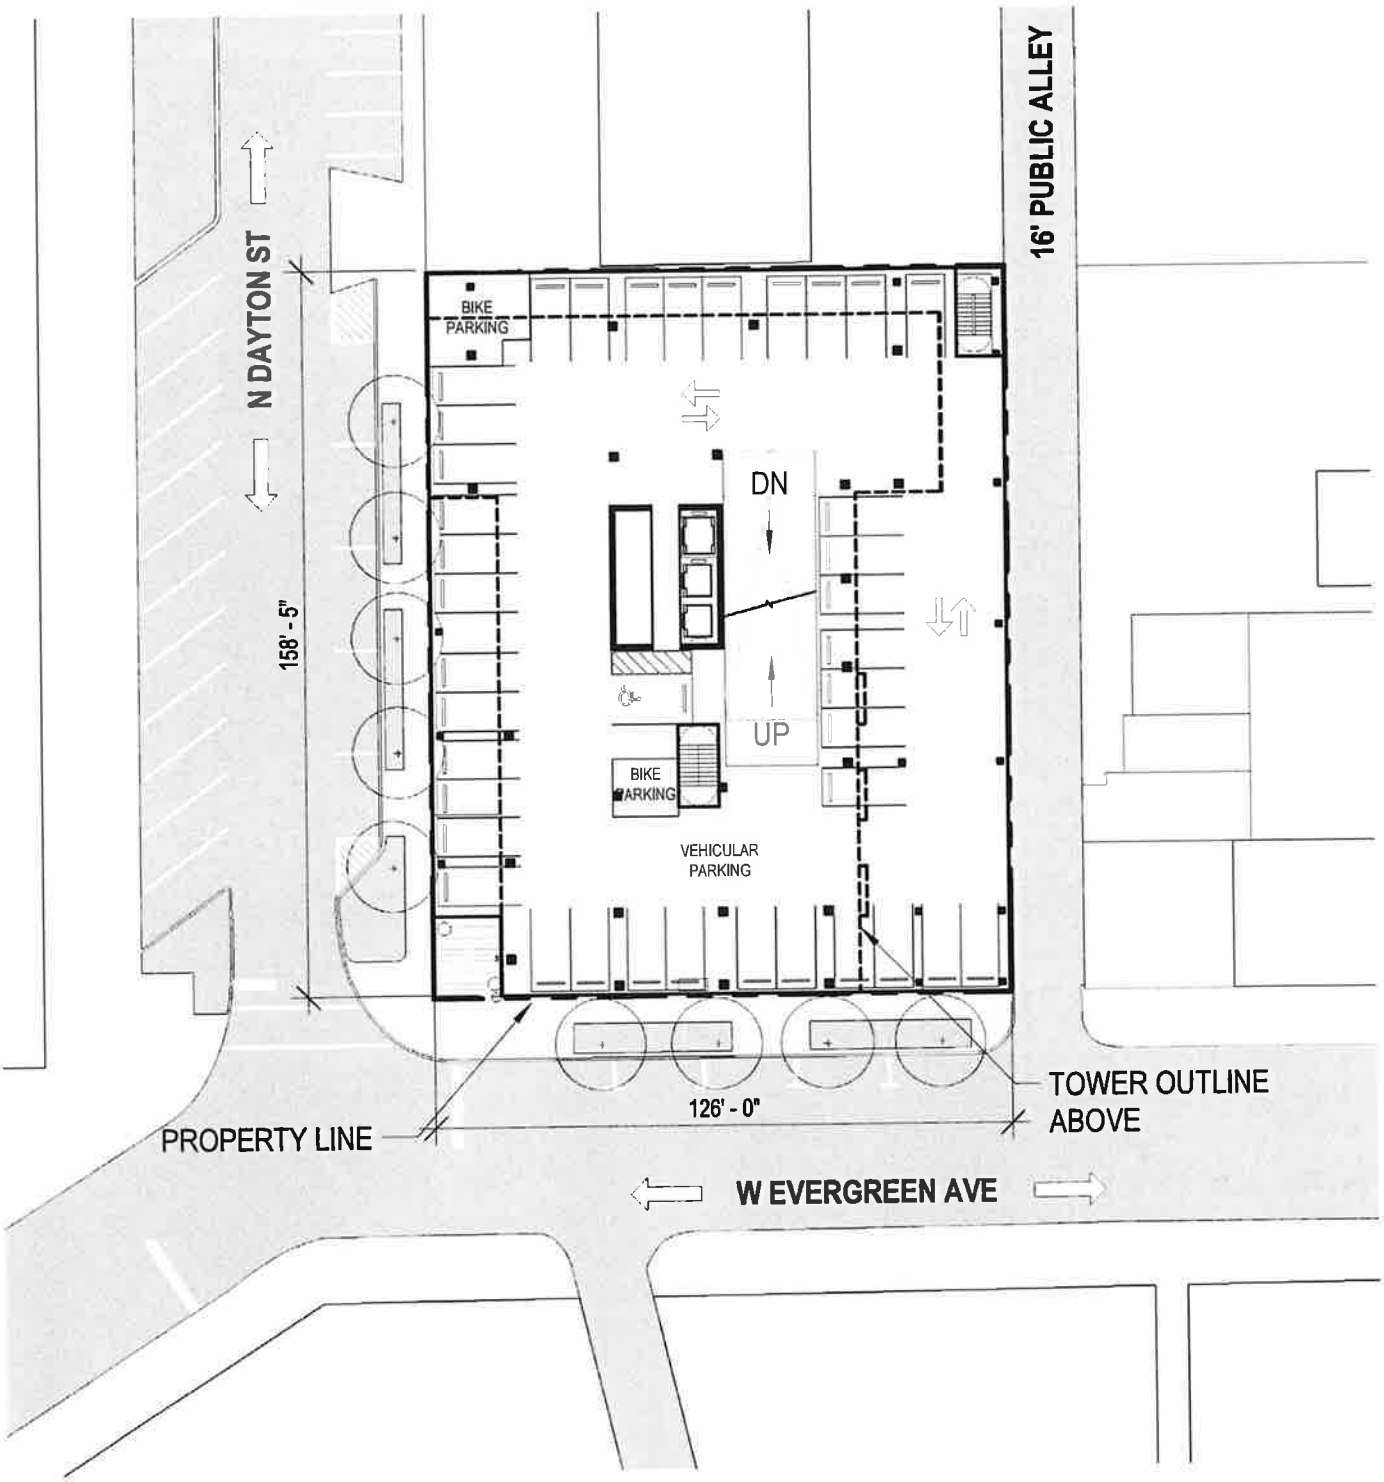


TYPICAL PARKING PLAN
Scale: N.T.S.

APPLICANT: 1415 N Dayton LLC
ADDRESS: 1415-1419 N Dayton St, 816-818 W Evergreen Ave
DATE OF INTRODUCTION: TBD
DATE OF PLAN COMMISSION: TBD

bKL

© 2026 bKL Architecture LLC

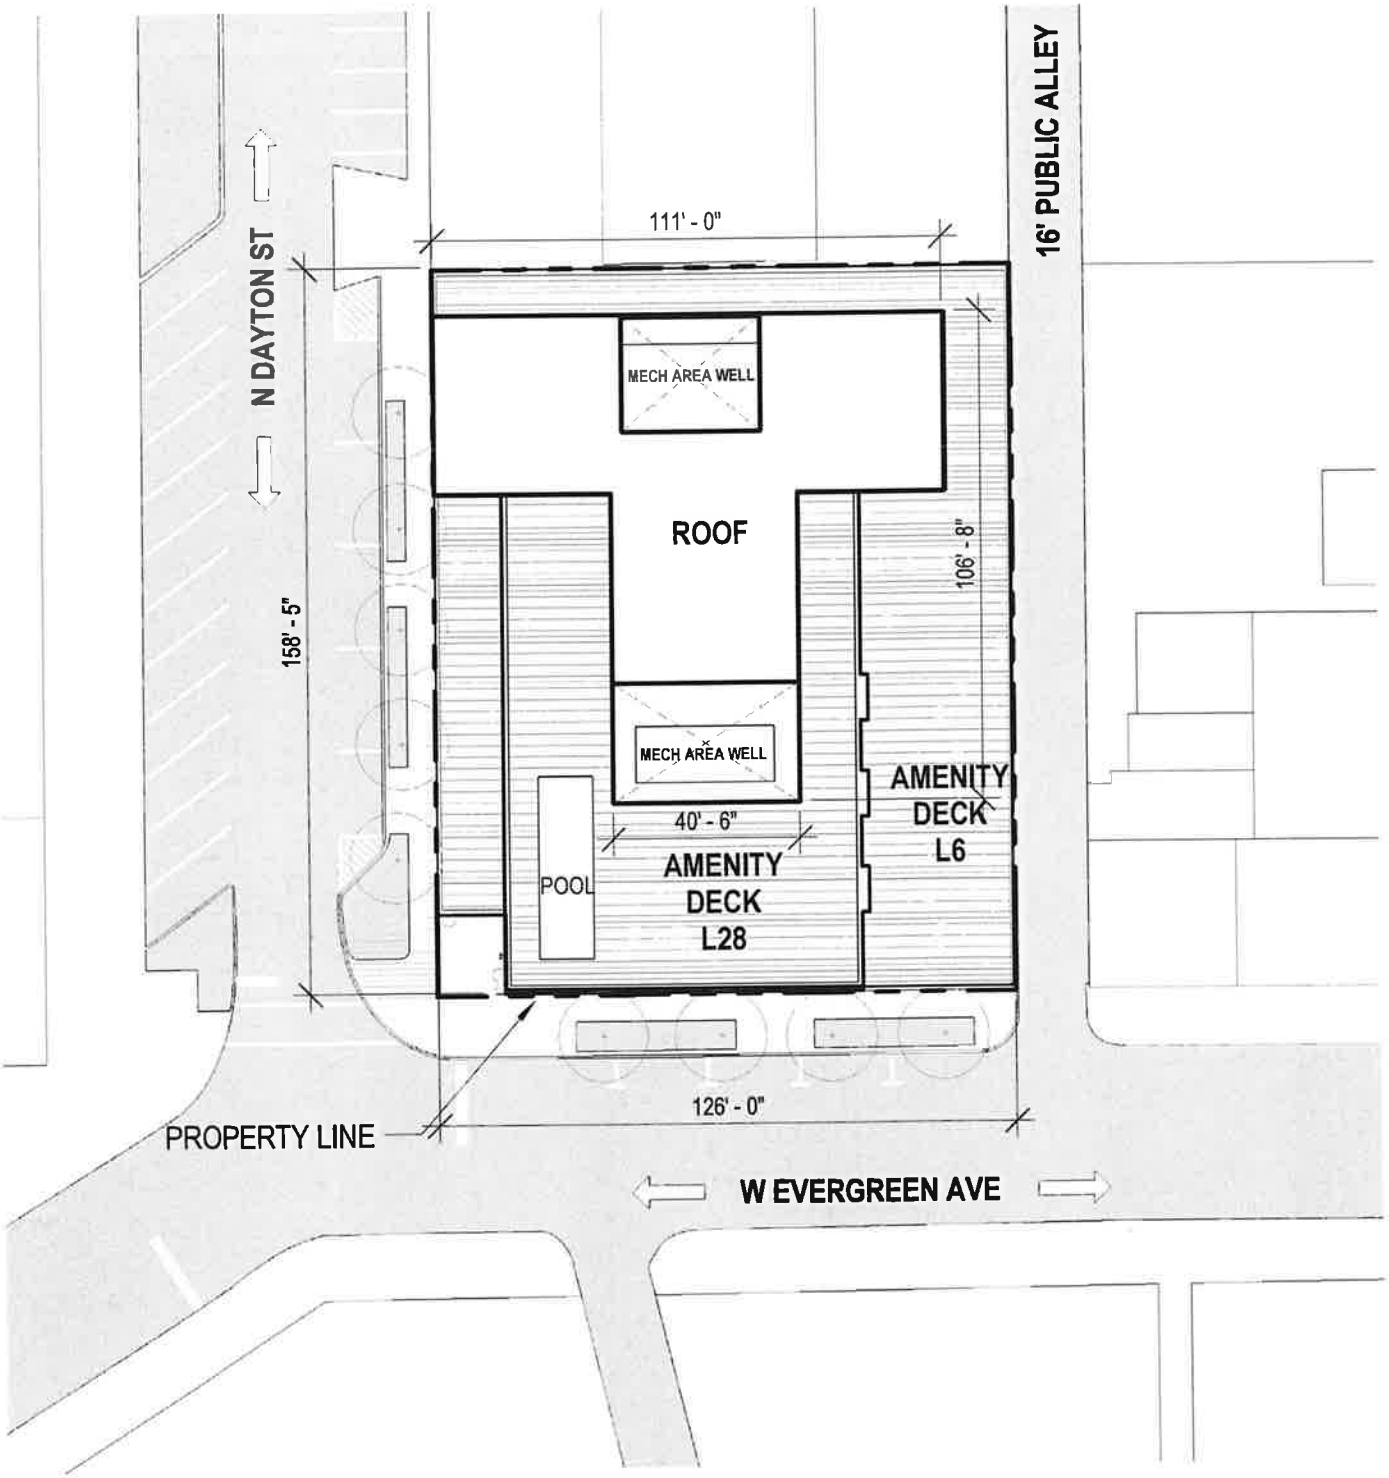


ROOF PLAN
Scale: N.T.S.

APPLICANT: 1415 N Dayton LLC
ADDRESS: 1415-1419 N Dayton St, 816-818 W Evergreen Ave
DATE OF INTRODUCTION: TBD
DATE OF PLAN COMMISSION: TBD

bKL

© 2026 bKL Architecture LLC

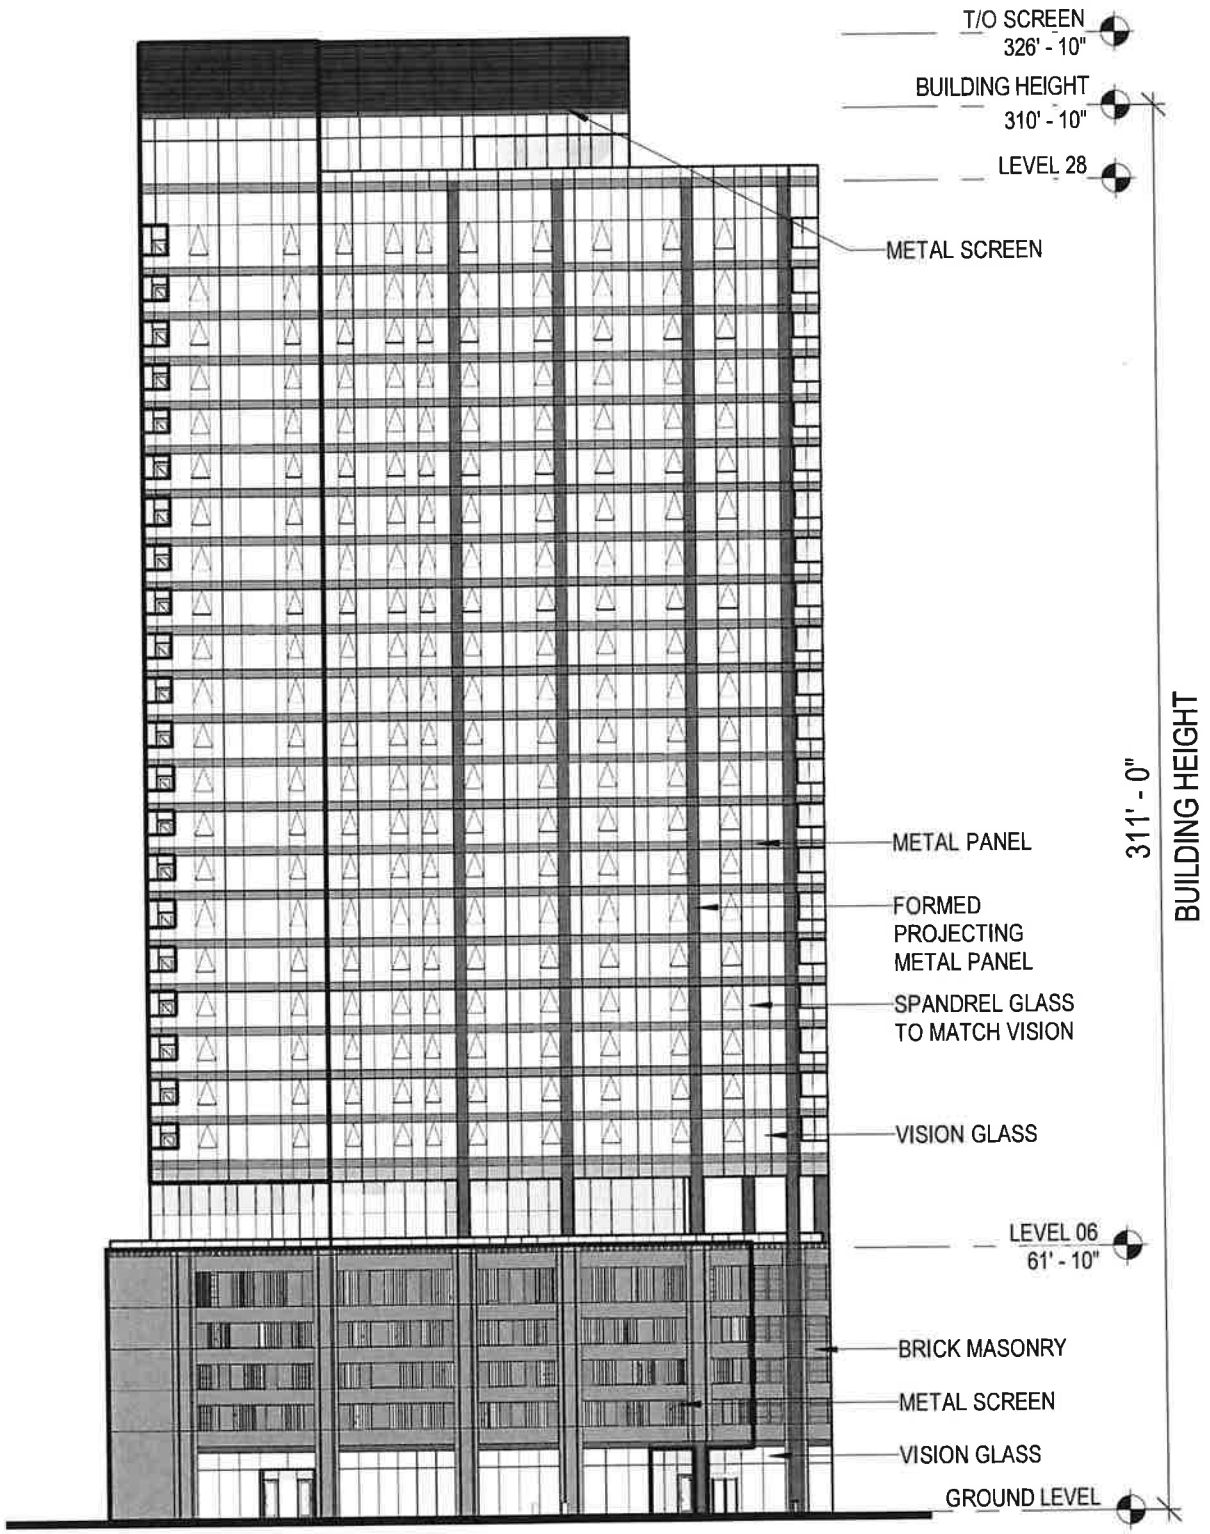


WEST BUILDING ELEVATION
N.T.S.

APPLICANT: 1415 N Dayton LLC
ADDRESS: 1415-1419 N Dayton St, 816-818 W Evergreen Ave
DATE OF INTRODUCTION: TBD
DATE OF PLAN COMMISSION: TBD

bKL

© 2026 bKL Architecture LLC

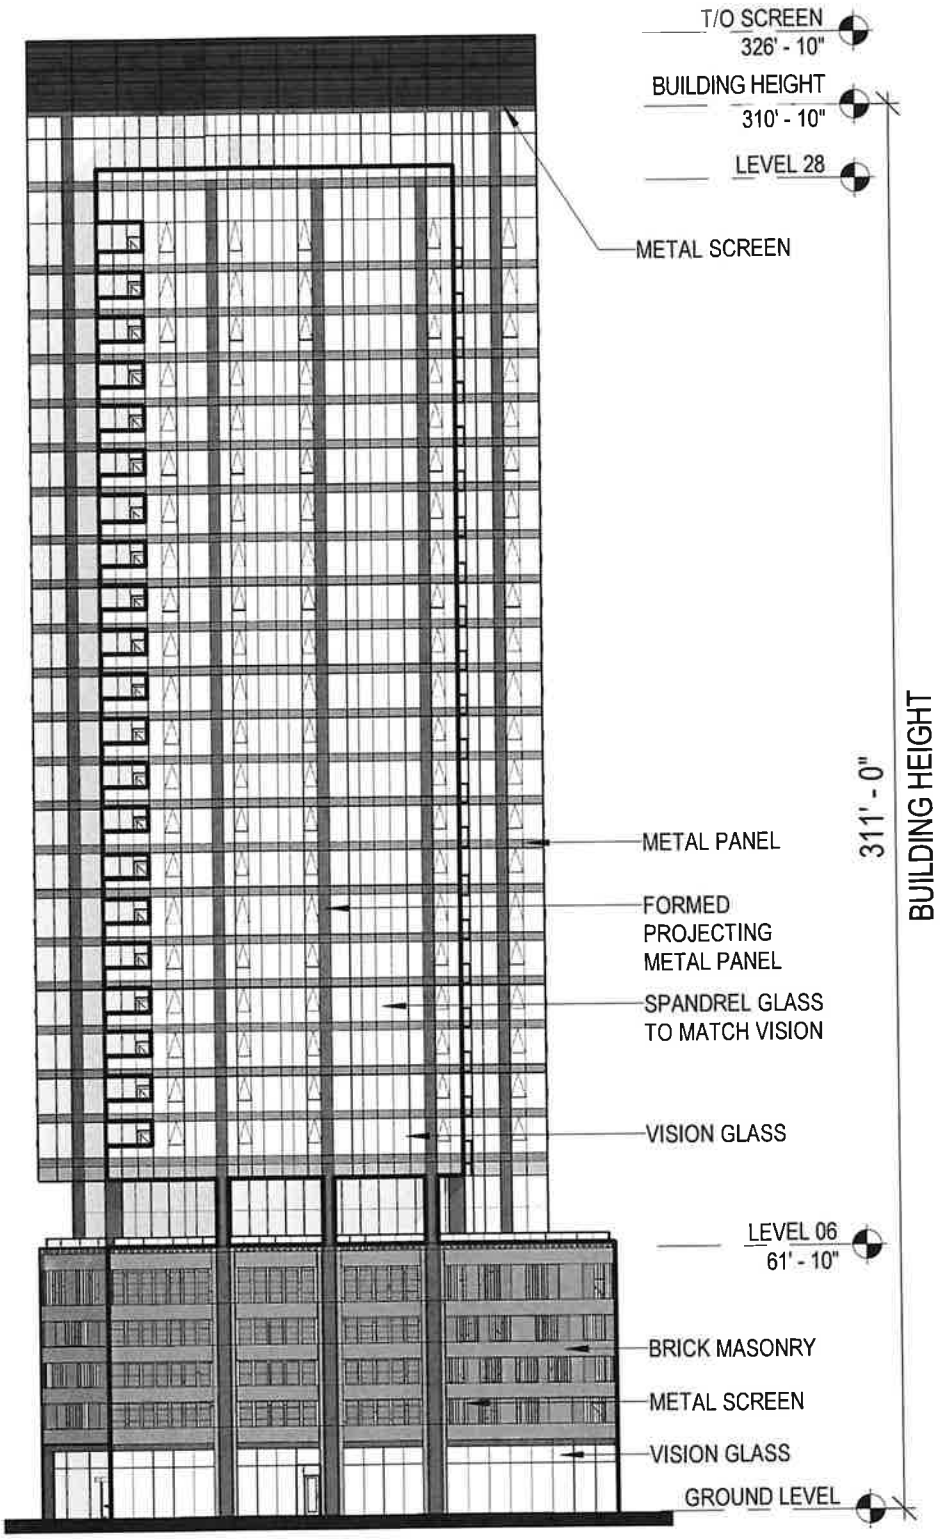


SOUTH BUILDING ELEVATION
N.T.S.

APPLICANT: 1415 N Dayton LLC
ADDRESS: 1415-1419 N Dayton St, 816-818 W Evergreen Ave
DATE OF INTRODUCTION: TBD
DATE OF PLAN COMMISSION: TBD

bKL

© 2026 bKL Architecture LLC

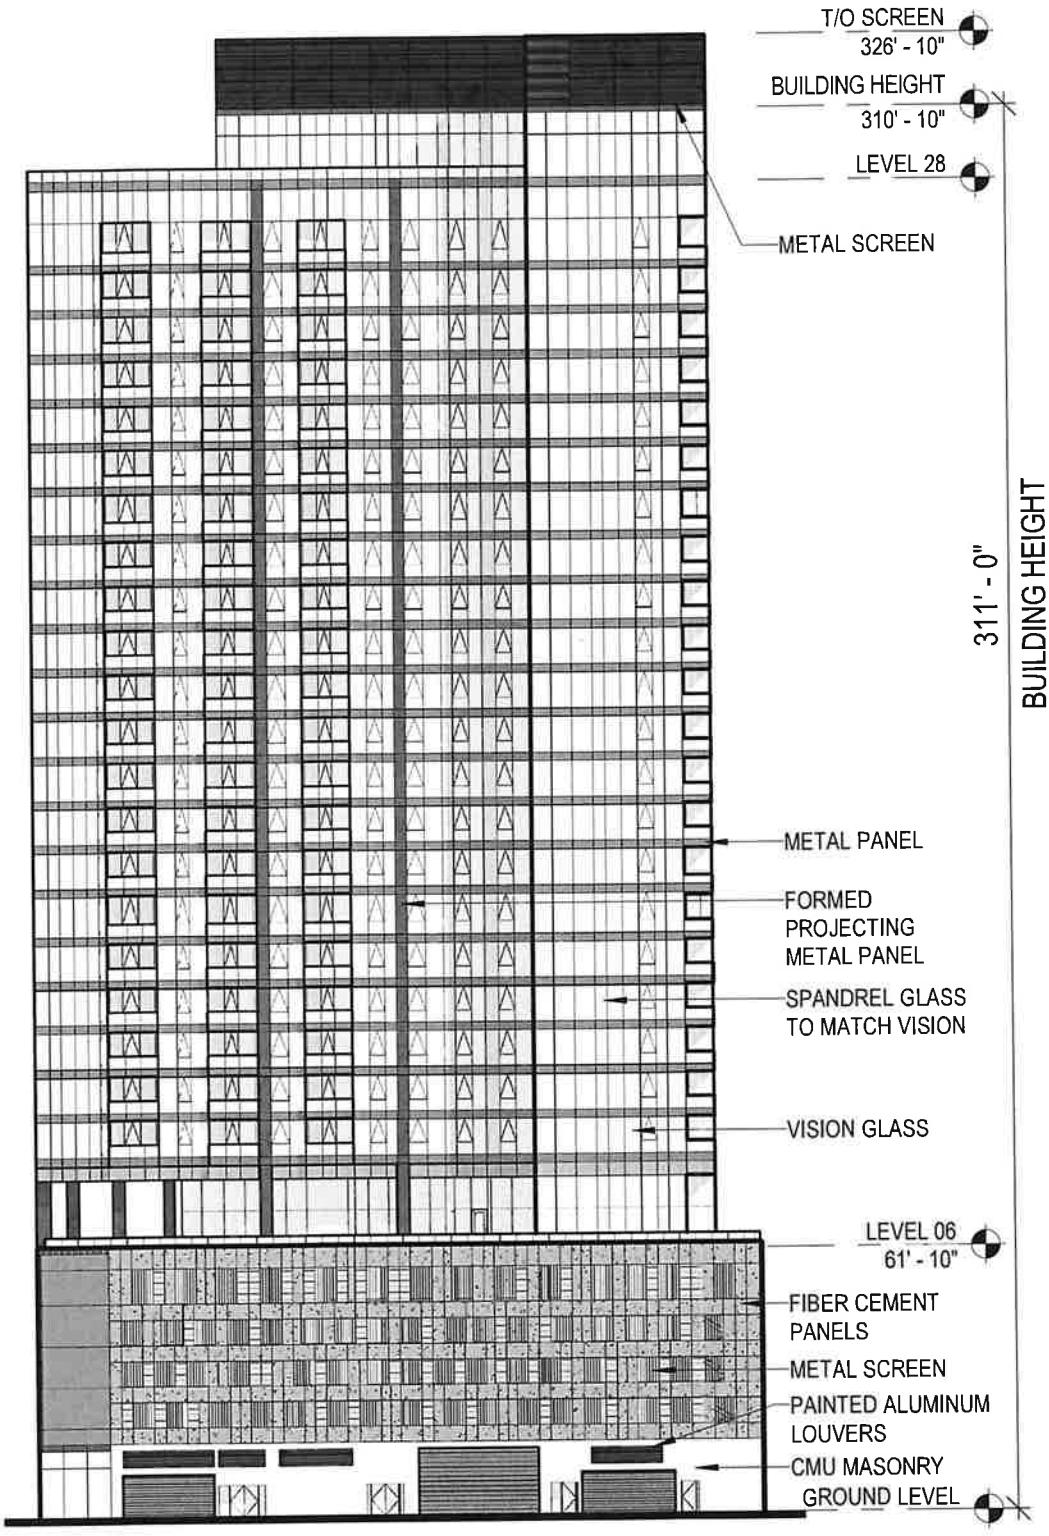


EAST BUILDING ELEVATION
N.T.S.

APPLICANT: 1415 N Dayton LLC
ADDRESS: 1415-1419 N Dayton St, 816-818 W Evergreen Ave
DATE OF INTRODUCTION: TBD
DATE OF PLAN COMMISSION: TBD

bKL


© 2026 bKL Architecture LLC

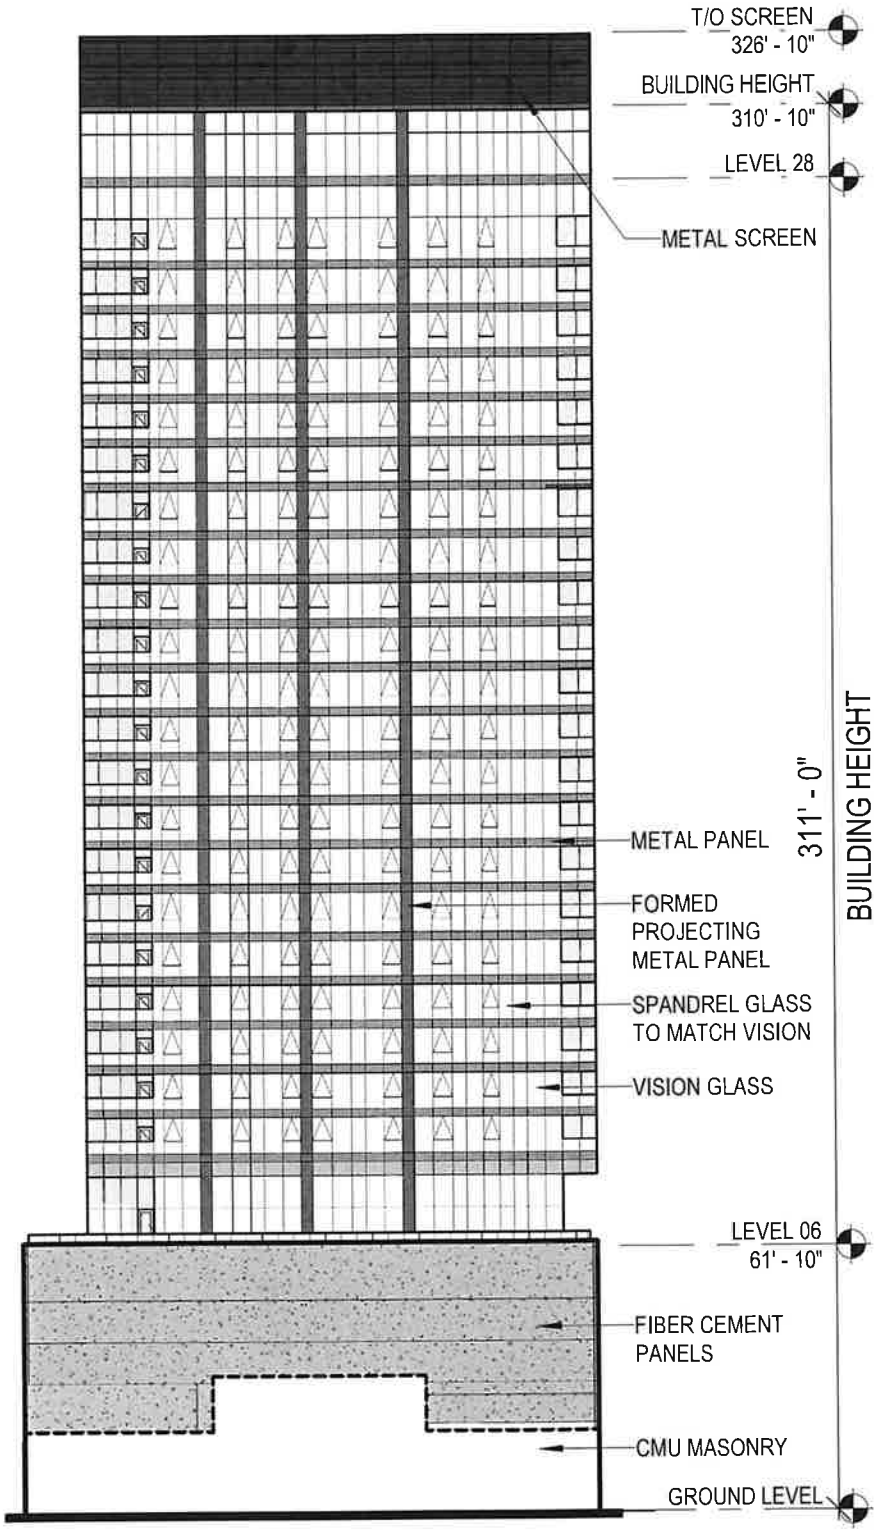


NORTH BUILDING ELEVATION
N.T.S.

APPLICANT: 1415 N Dayton LLC
ADDRESS: 1415-1419 N Dayton St, 816-818 W Evergreen Ave
DATE OF INTRODUCTION: TBD
DATE OF PLAN COMMISSION: TBD

© 2026 bKL Architecture LLC

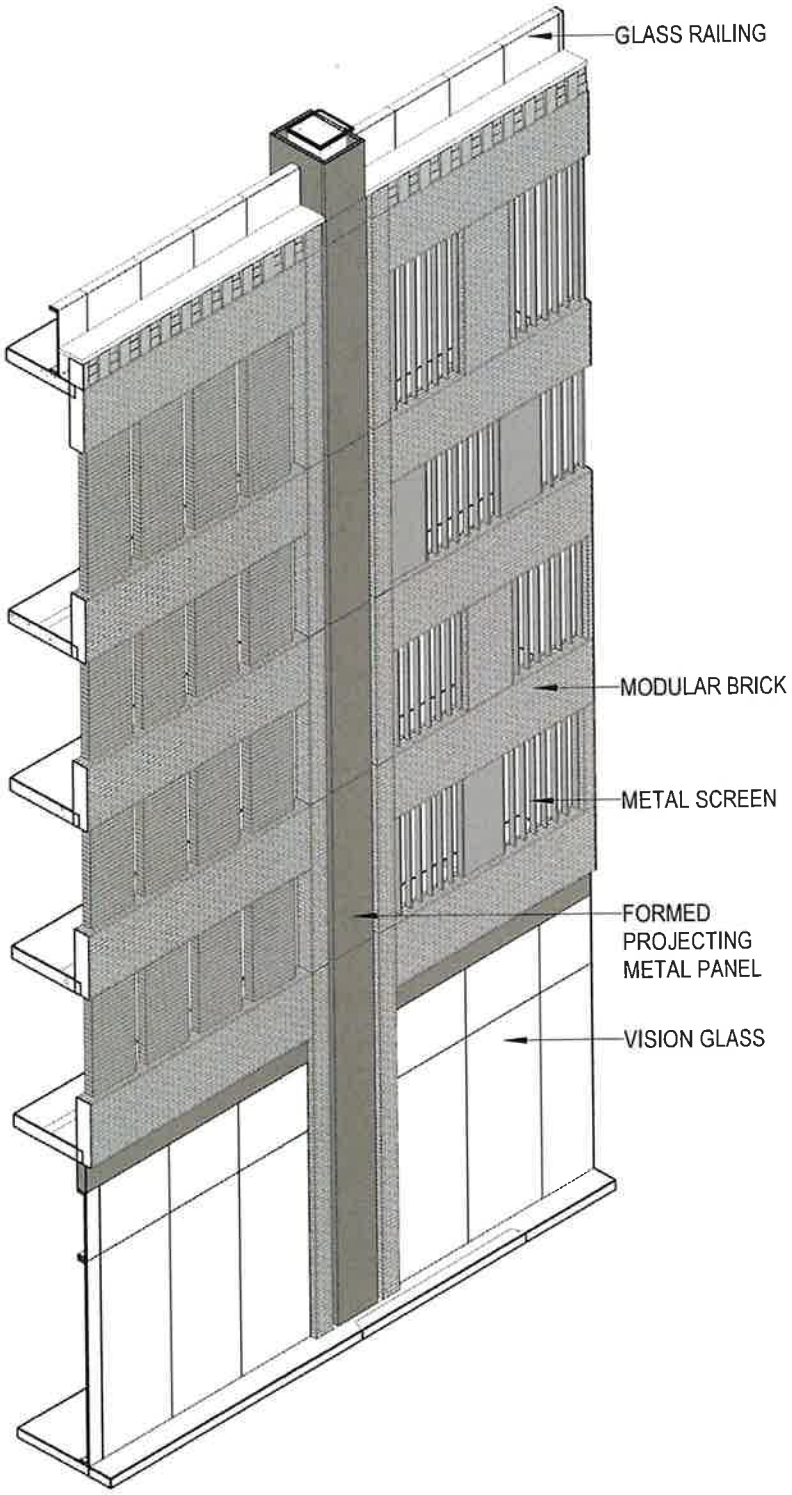


PODIUM AXONOMETRIC VIEW
N.T.S.

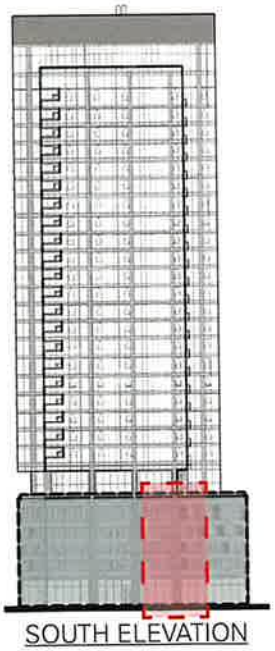


APPLICANT: 1415 N Dayton LLC
ADDRESS: 1415-1419 N Dayton St, 816-818 W Evergreen Ave
DATE OF INTRODUCTION: TBD
DATE OF PLAN COMMISSION: TBD

bKL

© 2026 bKL Architecture LLC

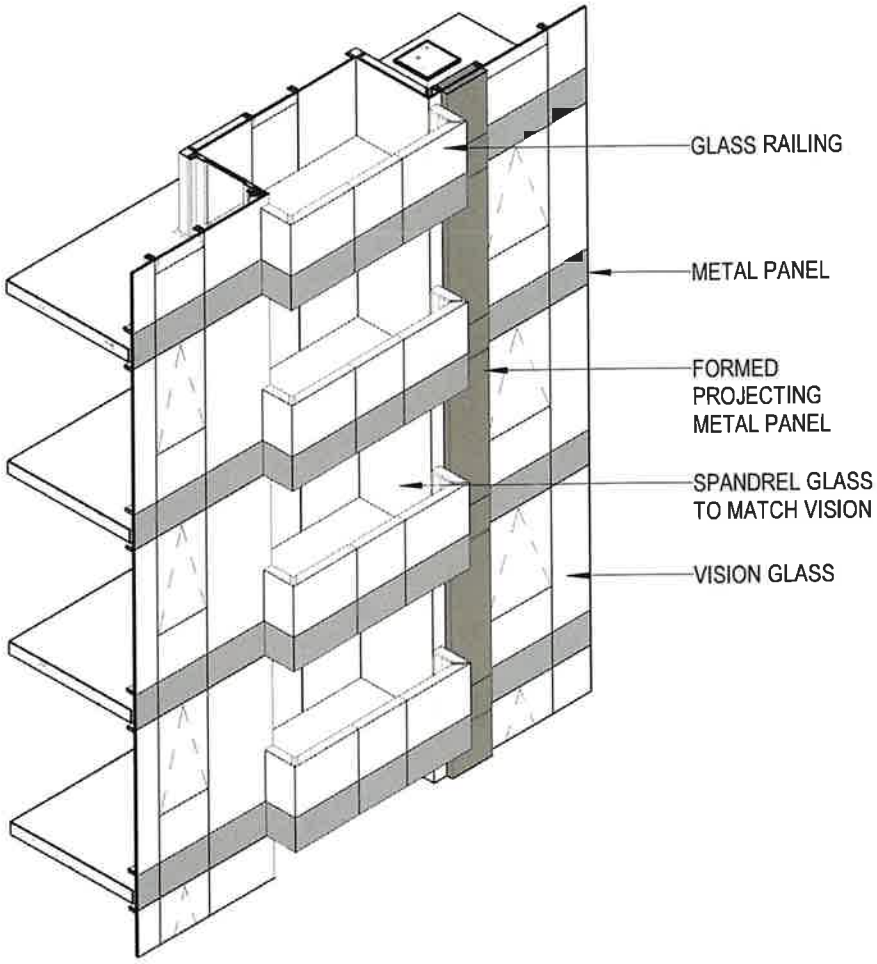

TOWER AXONOMETRIC VIEW
N.T.S.

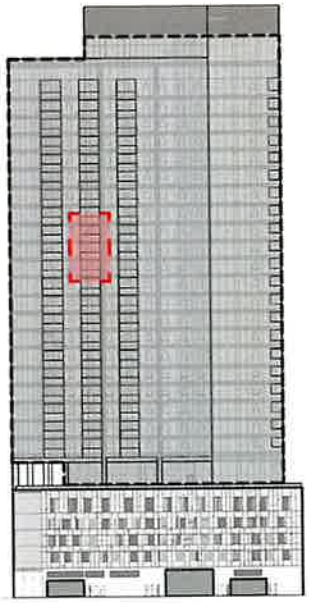


EAST ELEVATION

APPLICANT: 1415 N Dayton LLC
ADDRESS: 1415-1419 N Dayton St, 816-818 W Evergreen Ave
DATE OF INTRODUCTION: TBD
DATE OF PLAN COMMISSION: TBD

bKL

© 2026 bKL Architecture LLC

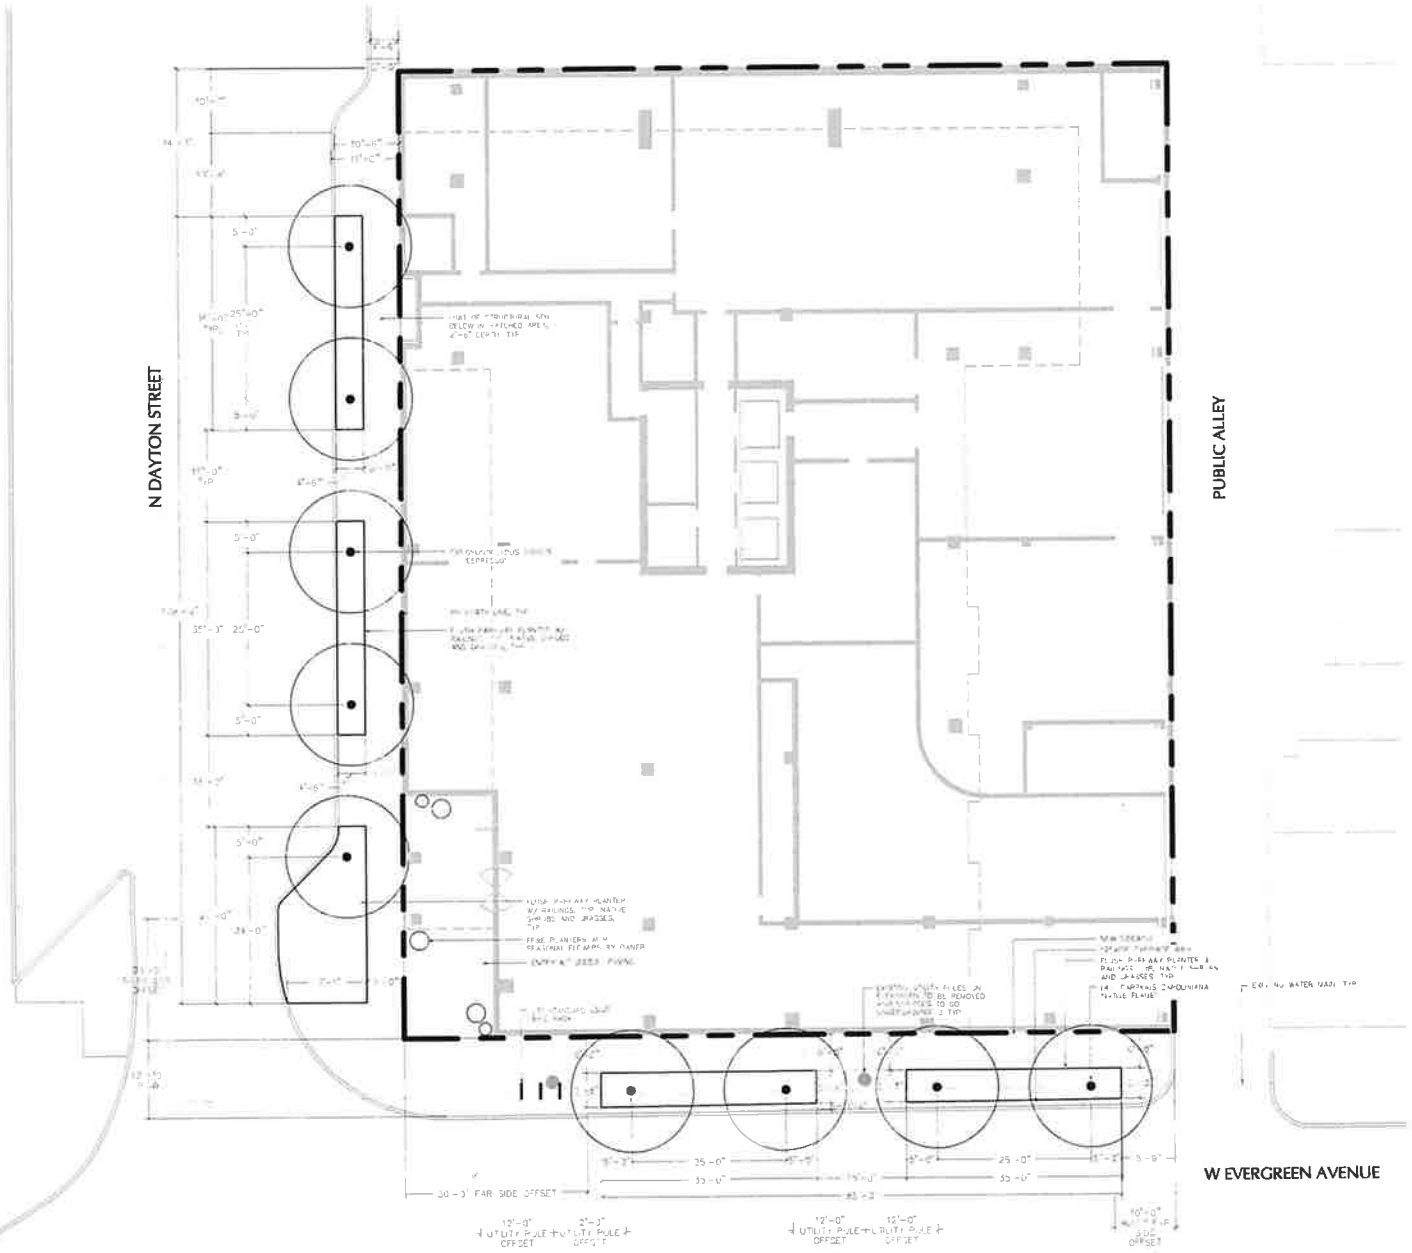

LANDSCAPE ORDINANCE ANALYSIS

0 15 30

SCALE: 1 INCH = 30 FEET

PARKWAY PLANTING
N DAYTON STREET:

LENGTH (LINEAR FEET)	159 LF
NUMBER OF TREES REQUIRED (1 PER 25 LF)	6
NUMBER OF EXISTING TREES TO REMAIN	0
NUMBER OF ADDITIONAL TREES TO BE PROVIDED	5 TREES ARE PROVIDED. ADDITIONAL TREES BEYOND THIS NUMBER CANNOT BE PROVIDED DUE TO REQUIRED OFFSET.

W EVERGREEN AVENUE:

LENGTH (LINEAR FEET)	126 LF
NUMBER OF TREES REQUIRED (1 PER 25 LF)	5
NUMBER OF EXISTING TREES TO REMAIN	0
NUMBER OF ADDITIONAL TREES TO BE PROVIDED	4 TREES ARE PROVIDED. ADDITIONAL TREES BEYOND THIS NUMBER CANNOT BE PROVIDED DUE TO REQUIRED OFFSET.


PARKWAY PLANTING
NOT APPLICABLE

VEHICULAR USE AREA INTERNAL PLANTING
NOT APPLICABLE

APPLICANT: 1415 N Dayton LLC
ADDRESS: 1415-1419 N Dayton St, 816-818 W Evergreen Ave
DATE OF INTRODUCTION: TBD
DATE OF PLAN COMMISSION: TBD


bKL

© 2026 bKL Architecture LLC

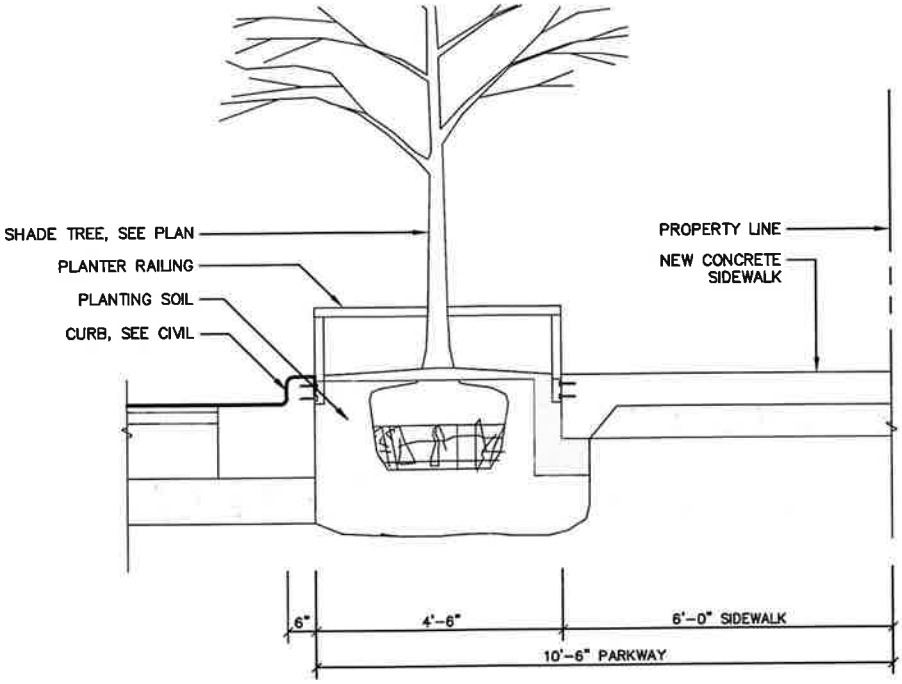

TYPICAL PARKWAY SECTION @ N DAYTON ST

SCALE: 1" = 40'

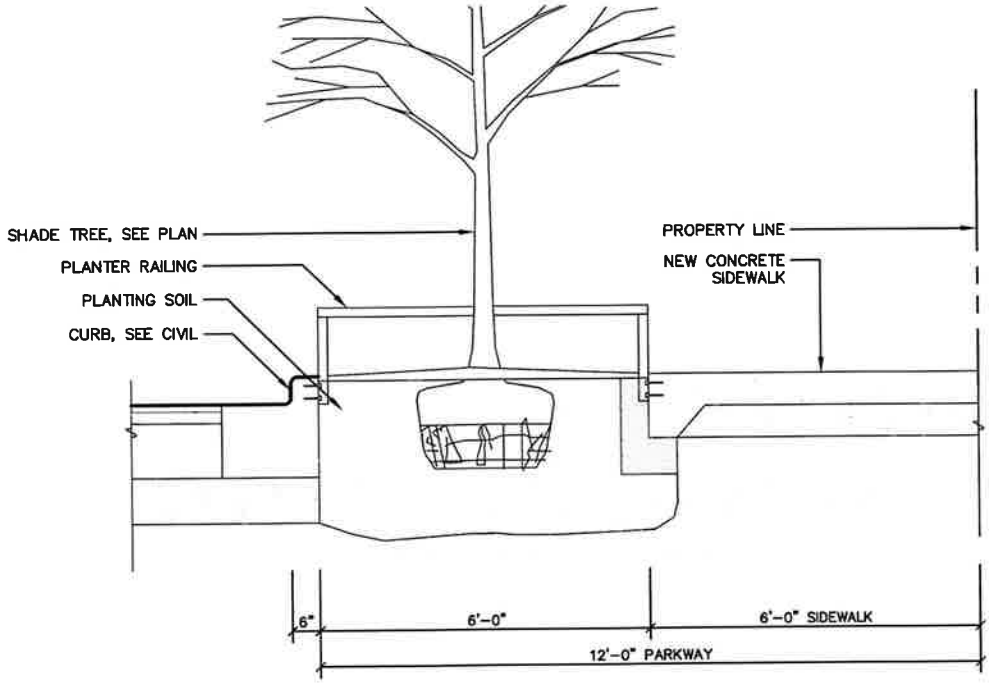


TYPICAL PARKWAY SECTION @ W EVERGREEN ST

SCALE: 1" = 40'


APPLICANT: 1415 N Dayton LLC
ADDRESS: 1415-1419 N Dayton St, 816-818 W Evergreen Ave
DATE OF INTRODUCTION: TBD
DATE OF PLAN COMMISSION: TBD

© 2026 bKL Architecture LLC

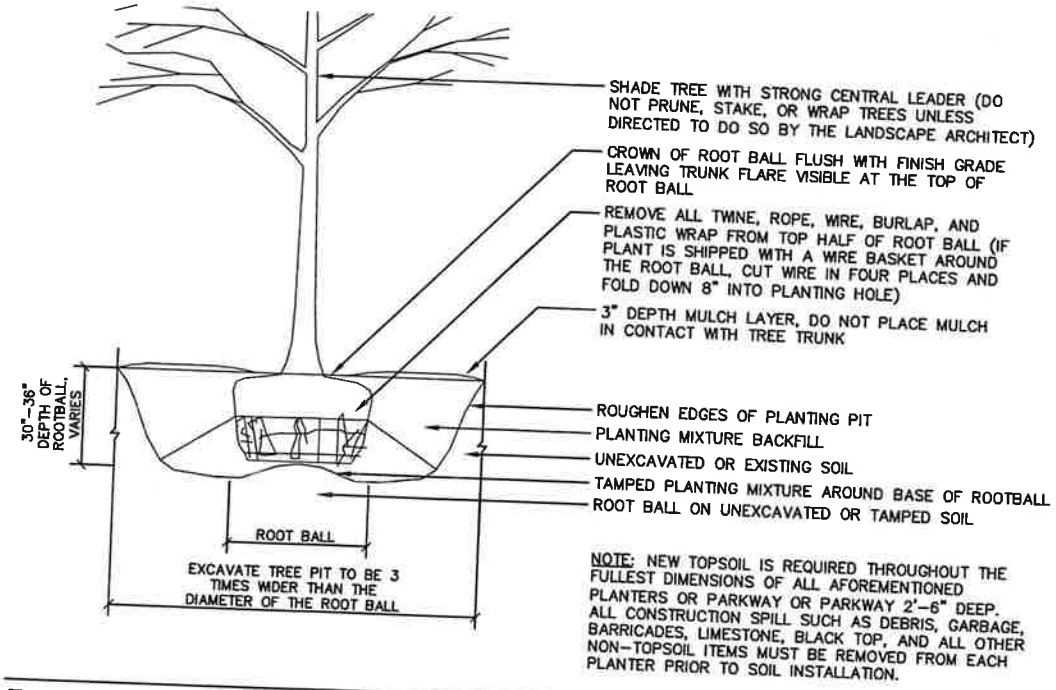


DECIDUOUS TREE PLANTING

SCALE: 1" = 40'

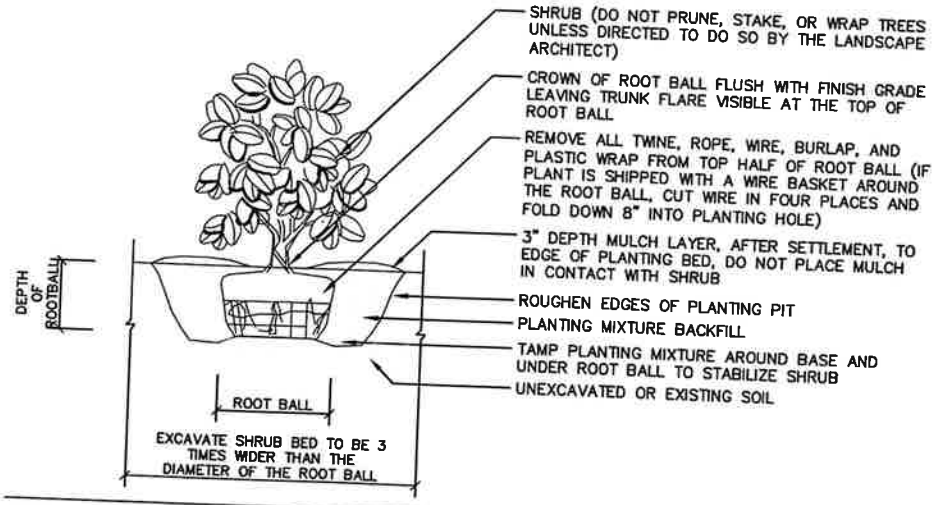

SHRUB PLANTING

SCALE: 1" = 40'

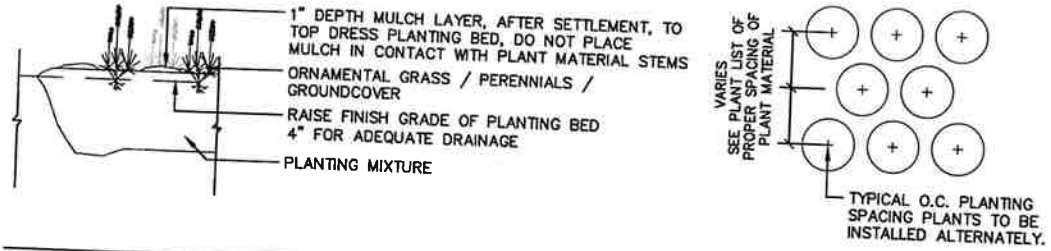


PERENNIAL / GROUNDCOVER PLANTING

SCALE: 1" = 40'


APPLICANT: 1415 N Dayton LLC
ADDRESS: 1415-1419 N Dayton St, 816-818 W Evergreen Ave
DATE OF INTRODUCTION: TBD
DATE OF PLAN COMMISSION: TBD

© 2026 bKL Architecture LLC

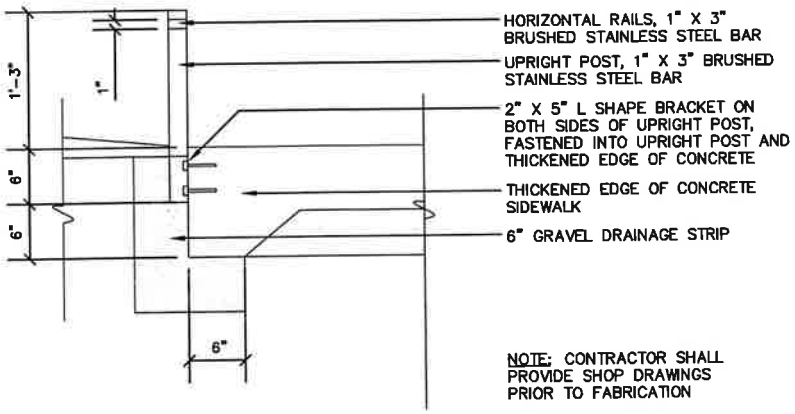

PARKWAY PLANTER RAILING SECTION

SCALE: 1" = 20'

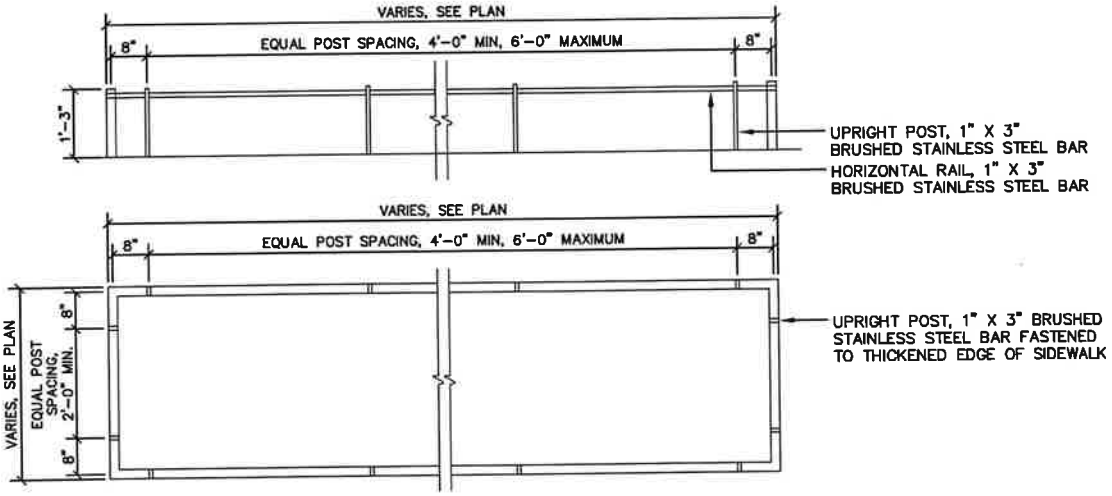


PARKWAY PLANTER RAILING PLAN AND ELEVATION

SCALE: 1" = 40'

APPLICANT: 1415 N Dayton LLC
ADDRESS: 1415-1419 N Dayton St, 816-818 W Evergreen Ave
DATE OF INTRODUCTION: TBD
DATE OF PLAN COMMISSION: TBD

© 2026 bKL Architecture LLC

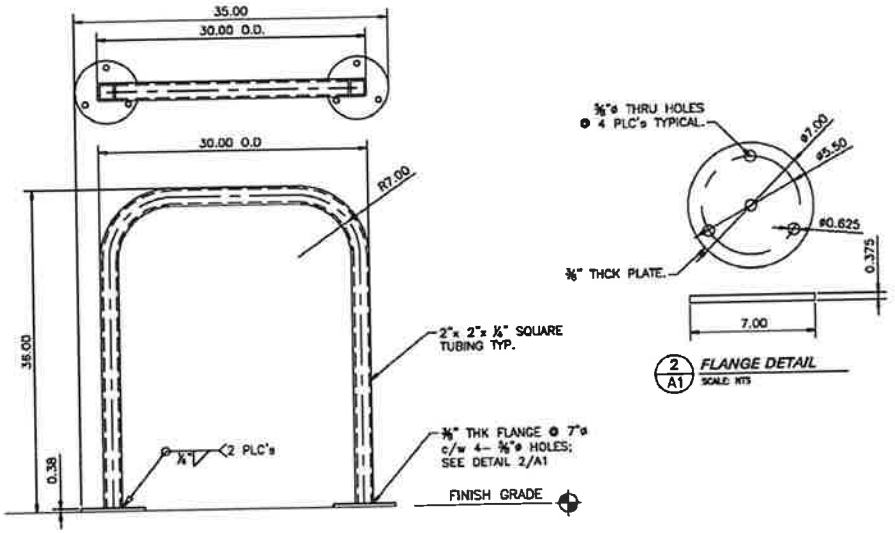

N.T.S

BIKE RACK

PLANT SCHEDULE

KEY	QTY	BOTANICAL / COMMON NAME	SIZE	ROOT	SPACING	NOTES
STREET TREES						
–	5	GYMNOCLADUS DIOICUS 'ESPRESSO' / KENTUCKY COFFEETREE	3" CAL.	B&B	AS SHOWN	–
–	4	CARPINUS CAROLINIANA 'NATIVE FLAME' / AMERICAN HORNBEAM	3" CAL.	B&B	AS SHOWN	–
DECIDUOUS SHRUBS						
–	–	RHUS AROMATICA 'GRO-LOW' / FRAGRANT SUMAC	#5	CONTAINER	32" o.c.	–
HERBACEOUS GRASSES						
–	–	SPOROBOLUS HETEROLEPIS / PRAIRIE DROPSEED	#1	CONTAINER	18" o.c.	–
–	–	SCHIZACHYRIUM SCOPARIUM 'CAROUSEL' / LITTLE BLUESTEM	#1	CONTAINER	18" o.c.	–
PERENNIALS						
–	–	LIATRIS SPICATA 'KOBOLD' / GAYFEATHER	#1	CONTAINER	18" o.c.	–
–	–	AMSONIA HUBRICHTII / ARKANSAS BLUESTAR	#1	CONTAINER	18" o.c.	–
–	–	PENSTEMON 'MIDNIGHT MASQUERADE' / BEARDTOUNGE	#1	CONTAINER	18" o.c.	–
–	–	ALLIUM 'MILLENIUM' / ORNAMENTAL ONION	#1	CONTAINER	18" o.c.	–
–	–	ECHINACEA PURPUREA 'KIM'S KNEE HIGH' / PURPLE CONEFLOWER	#1	CONTAINER	18" o.c.	–

APPLICANT: 1415 N Dayton LLC
ADDRESS: 1415-1419 N Dayton St, 816-818 W Evergreen Ave
DATE OF INTRODUCTION: TBD
DATE OF PLAN COMMISSION: TBD

bKL

© 2026 bKL Architecture LLC