CITY COUNCIL
COMMITTEE ON ZONING, LANDMARKS AND BUILDING STANDARDS

COUNCIL ORDER

RE: **Approval of sign over 100 square feet in area or over 24 feet above grade**

ORDERED, that the City Council hereby approves the following sign application submitted by:

Applicant*: Dominican University

(* The Applicant is the owner of the real property or the business tenant of the real property. Do not list the sign contractor, sign erector, sign company or advertising entity in the above space.)

This Order approves the following sign in accordance with Municipal Code of Chicago Section 13-20-680:

Address of Sign: 1805 S Paulina Ave **Chicago, IL 60608**

Zoning District: B3-5

DOB Sign Permit Application #: 101055826

Sign Details:

1. **On-premise** ✔ **OR** **Off-premise** _____
2. **Static sign** ✔ **OR** **Dynamic-image display sign** _____
3. **Number of sign faces** 1
4. **Projecting over the public way** Yes **(Yes or No)** **If yes, Public Way Use #:** BACP1977246
5. **Dimensions:** **Length** 50 **feet** 4 **inches** **Height** 4 **feet** 7 **inches**

   Total square feet in area: 230
6. **Height above grade:** 69 **feet** 7 **inches** ***To top of sign or sign structure***
7. **Elevation (side of building or lot where the sign will be erected):** West (S Paulina Ave)
8. **Name of Sign Contractor/Erector:** JAMES D AHERN COMPANY

To be legal, such sign shall comply with all provisions of Title 17 of the Chicago Municipal Code ("Zoning Ordinance") and all other provisions of the Municipal Code governing the permitting, construction and maintenance and removal of signs and sign structures. Failure of the applicant and the applicant's successors to comply shall be grounds for invalidation or revocation of the sign permit.

Byron Sigcho-Lopez
Alderman

25
Ward

SIGN SPECIFICATIONS

[A] - ILLUMINATED LOGO
Lighting: LED
LED Color: Cool White [Standard]
Description: Face-Lit [Acrylic]
Face Color: White with translucent digitally printed graphics, Blue PMS 295c
Return Color: White
Trimcap Color: White
Installation: Raceway/Cabinet

[B] - ILLUMINATED LETTERS
Lighting: LED
LED Color: Cool White [Standard]
Description: Face-Lit [Acrylic]
Face Color: White
Return Color: White
Trimcap Color: White
Installation: Raceway/Cabinet

[C] - RACEWAY/PAN
Material: Aluminum
Color: Paint Blue PMS 295c
Return Color: Paint Blue PMS 295c

proposed layout - west elevation

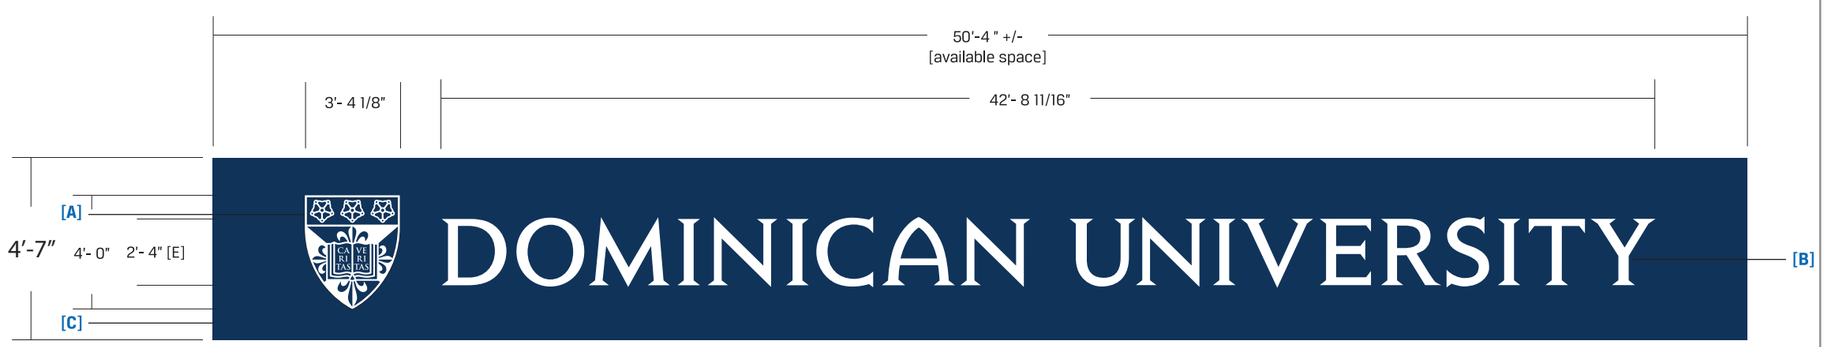

POBLOCKI
800.776.7064 • www.poblocki.com

This document is owned by and the information contained in it is proprietary to Poblocki Sign Company, LLC. By receipt hereof, the holder agrees not to use the information, disclose it to any third party or reproduce this document without the prior written consent of Poblocki Sign Company, LLC. Holder also agrees to immediately return this document upon request by Poblocki Sign Company, LLC.

This document represents only an approximation of material colors specified. Actual product colors may vary from this print or digital image.

Project
Dominican University
Pilsen Campus
Chicago, Illinois

Scale: 3/16"=1'
Original Page Size: 11" x 17"

Notes
SIZES ARE APPROX. - SURVEY REQUIRED
RACEWAY/PAN COLOR [TBD]

Revisions

REV	DESCRIPTION	BY	DATE
.			

Rep.: Dawn Reinhart
Orig. Date: 03/12/24
Drawn By: Sarah Biagioni

Sign Loc. No. various

LL-01
Lit Letters
Sign Type

97562
OPP - Project - Job No.

C02
Design