Final for Publication

17-13-0303-C(1) Type 1 Narrative & Plans – 1331 West Flournoy Street, Chicago, IL

Proposed Zoning: RM-5 Residential Multi-Unit District

Lot Area: Approximately 2,500 sq. ft.

Proposed Land Use: The Applicant-Owner is seeking to bring the existing five (5) dwelling unit building located at the subject property into full compliance with the Chicago Zoning Ordinance. The building's 23 ft.-14 in. height and footprint will remain without change. The five (5) unit building is located in a Transit Served Location ("TSL") and will not provide off-street parking. Pursuant to Sec. 17-13-0303-D optional Administrative Adjustment and Variation and pursuant to Secs. 17-13-1003-EE, 17-13-1003-K, and 17-13-1101-B of the Chicago Zoning Ordinance, the Applicant is seeking to reduce the off-street parking ratio from 60% (3 parking spaces) to zero, reduce the rear yard open space to zero, reduce the front setback, east side setback, west side setback, and rear setback to zero, and is seeking all zoning relief, as needed and as allowed by the Chicago Zoning Code, for the attached plans.

(A) The Project's Floor Area Ratio: 4,834 square feet (1.93 FAR)

(B) The Project's Density (Minimum Lot Area Per D.U.): 500 square feet per D.U.
(5 dwelling units total)

(C) The amount of off-street parking: zero

*The subject property is a designated Transit Served Location based on its proximity to the Harrison CTA bus line (route 7). Pursuant to Sec. 17-13-1003-EE, the Applicant is seeking to reduce the off-street parking ratio from 60% (3 parking spaces) to zero.


(D) Setbacks:

a. *Front Setback: zero (existing to remain)
b. *Side Setbacks:
East Side: zero (existing to remain)
West Side: zero (existing to remain)
c. *Rear Setback: zero (existing to remain)

*Pursuant to Sec. 17-13-1101-B, the Applicant is seeking to reduce the front setback, east side setback, west side setback, and rear setback to zero.

(E) Building Height: 23 feet-4 inches (existing to remain)

Item	Subject	Code Reference	Ordinance Requirement	Actual	N/A	Comments
Chicago Zoning Ordinance Requirements						
Z.01	Zoning District / Planned Development No.	zoning map		RM-4		
Z.02	Existing Zoning Use(s)	17-17-0109		RESIDENTIAL		
Z.03	Proposed Zoning Use(s)	17-17-0109		RESIDENTIAL		
Z.04	Chicago Landmark Designation	recorded deed restriction			☒	
Z.05	Lakefront Protection District	zoning map, Ch. 16-4			☒	
Z.06	Zoning Overlay District	zoning map, Ch. 17-7			☒	
Z.07	Pedestrian Street	zoning map, 17-3-0500			☒	
Z.08	Lot Area	17-17-0302	1,650 SF	2,536 SF	☐	
Z.09	Floor Area Ratio (FAR)	varies by district	2.5	1.93	☐	
Z.10	Total Floor Area	17-17-0305, varies by district	6,000 SF	225 SF BASY NOT COUNTED 2,411 SF 1ST FL 2,423 SF 2ND FL 4,834 SF TOTAL	☐	
Z.11	Building Height	17-17-0311, varies by district	50'	33'-4"	☐	EXISTING NO CHANGE
Z.12	Front Setback	17-17-0305, varies by district	15' OR 12% OF LOT DEPTH 12'	6.90'	☐	EXISTING NO CHANGE
Z.13	Corner Side Setback	17-17-0305, varies by district	20% LOT WIDTH=5' NO SIDE LESS THAN 2' 8"=2' WHICHEVER IS GREATER	NEW BUILDING 5.00' SIDE L. PARKING 5.00' TOTAL = 10'	☐	
Z.14	Rear Setback	17-17-0307, varies by district	30% OF LOT DEPTH OR 30'	6.20'	☐	
Z.15	Rear Yard Private Open Space	17-2-0207, 17-4-0410	30% OF LOT DEPTH OR 30'	30 SF	☐	
Z.16	Number of Dwelling Units	varies by district	6.25	6	☐	
	Number of Efficiency Units (include above)	varies by district			☒	
Z.17	Number of Off-street Parking Spaces	17-10-0200	-	-	☐	
	EVSE-ready Parking Spaces (include above)	17-10-1011 (eff. 11/1/23)			☒	
Z.18	Number of Off-street Loading Spaces	17-10-1100			☒	
Z.19	Landscape Ordinance Compliance	Ch. 17-11			☒	
Z.20	Townhome Development Standards	17-2-0503			☒	
Z.21	Planned Development Standards	Ch. 17-8			☒	
Z.22	Open Space Impact Fee Worksheet	Ch. 16-18			☒	
Z.23	Affordable Requirements Ordinance (ARO) Fee	MCA 2-44			☒	
Z.24	Plat of Survey	17-13-1002-B			☒	
B.01.01	Proposed Occupancy Classification(s)	14B-3-302.1	—	R-2		
B.03.02	Existing Occupancy Classification(s)	14B-3-302 & Ch. 14B-3	—	R-2	☐	
B.04.01	Special Occupancy Conditions	Ch. 14B-4			☒	
Item	**Subject**	**Code Reference**	**Ordinance Requirement**	**Actual**	**N/A**	**Location / Sheet No.**
B.05.01	Grade Plane	14B-3-322.3			☐	
B.05.02	Building Height in Feet Above Grade Plane	14B-3-303.1, 14B-6-604.3	60'	33'-4"	☐	
B.05.03	Number of Stories Above Grade Plane	14B-3-322, 14B-6-604.4	4	3	☐	
B.05.04	Mezzanine / Equipment Platform	14B-5-505			☒	
B.05.05	Building Area	14B-3-323.1, 14B-5-506	36,000 SF	4,834 SF	☐	
B.05.06	Number of Basements Excluded from Area	14B-5-506.1.2	1	1	☐	
B.05.07	Frontage Increase	14B-5-505.3			☒	
B.05.08	Mixed Occupancy Buildings	14B-5-508			☒	
B.05.09	Accessory Occupancies	14B-5-509.3			☒	
B.05.10	Incidental Uses	14B-5-509			☒	
B.06.01	Construction Classification	14B-6-602		TYPE IIIA	☐	
	Rating - Primary Structural Frame	Table 14B-6-601, 14B-7-704	1 HR	1HR	☐	
	Rating - Exterior Bearing Walls	Table 14B-6-601, 14B-6-602	2 HR	2 HR	☐	
	Rating - Interior Bearing Walls	Table 14B-6-601	1 HR	1HR	☐	
	Rating - Exterior Nonbearing Walls	Table 14B-6-602	1 HR	1 HR	☐	
	Rating - Floor Construction	Table 14B-6-601	1 HR	1 HR	☐	
	Rating - Roof Construction	Table 14B-6-601	1 HR	1 HR	☐	
B.06.02	Combustible Material, Type I-IV Construction	14B-6-603, 14B-6-604			☒	
B.06.03	Basement Construction	14B-6-605		TYPE IIIA	☐	
B.07.01	Exterior Wall Rating	Table 14B-6-601, 14B-6-602		2 HR	☒	
B.07.02	Exterior Wall Projections	14B-7-705.2			☒	
B.07.03	Exterior Wall Openings	14B-7-705.8			☐	
B.07.04	Exterior Wall Parapets	14B-7-705.11			☒	
B.07.05	Fire Wall Rating	14B-7-706.1			☒	
B.07.06	Fire Wall Openings	14B-7-706.8, 14B-7-710.1			☒	
B.07.07	Wall/Floor Rating - Occupancy Separation	14B-7-707.3.2, 14B-7-711.2.6.1			☒	
B.07.08	Wall/Floor Rating - Fire Area Separation	14B-7-707.3.10, 14B-7-711.2.6.2			☒	
B.07.09	Wall/Floor Rating - Control Area	14B-6-414.2.4, 14B-7-707.3.8			☒	
B.07.10	Wall/Floor Rating - Incidental Uses	14B-7-707.3.7, 14B-7-711.2.6.5			☒	
B.07.11	Wall/Floor - Unit Separation	14B-6-420, 14B-7-711.2.4.2			☒	
B.07.12	Wall/Roof - Corridor	14B-7-708, 14B-10-1020.1			☒	
B.07.13	Smoke Barrier	14B-7-709			☒	
B.07.14	Vertical Openings	14B-7-712			☒	
B.07.15	Shaft Enclosure - Rating	14B-7-713.4			☒	
B.07.16	Shaft Enclosure - Continuity	14B-7-713.5			☒	

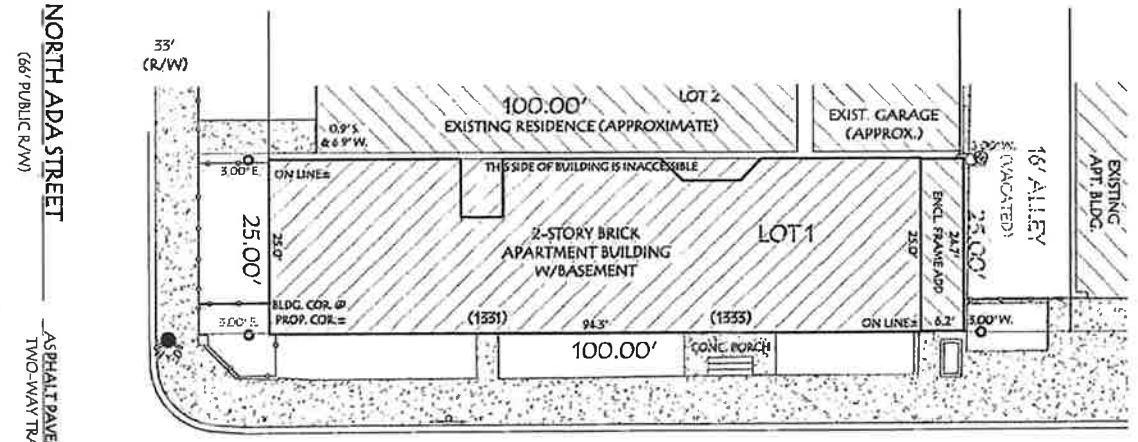


SITE PLAN
1/16" = 1'-0"

Final for Publication

1333 W FLOURNOY ST CHICAGO, IL 60607	A-1

Final for Publication

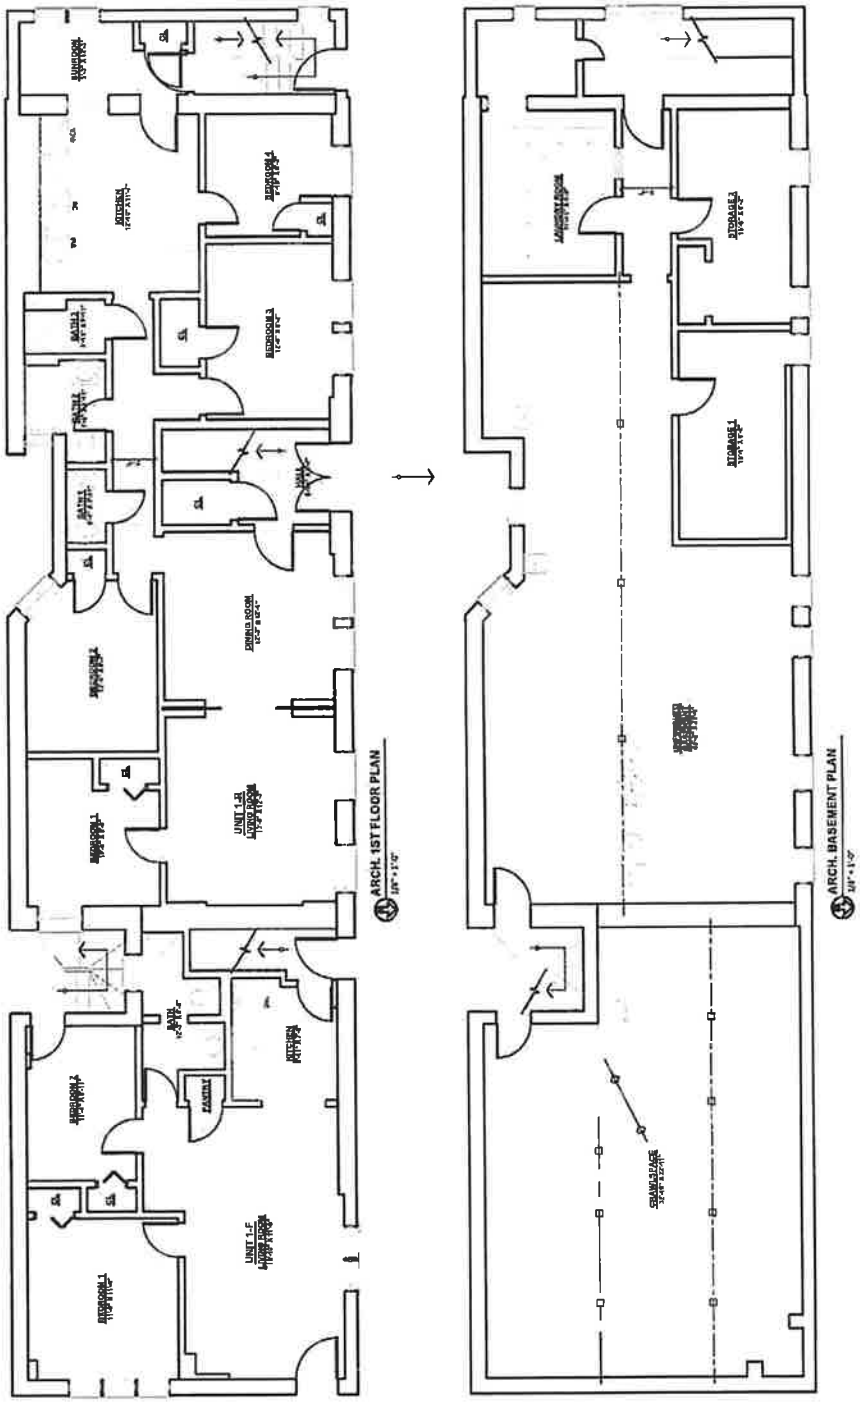


1333 W FLOURNOY ST
CHICAGO, IL 60607

A-2

Final for Publication

1333 W FLOURNOY ST CHICAGO, IL 60607	A-3

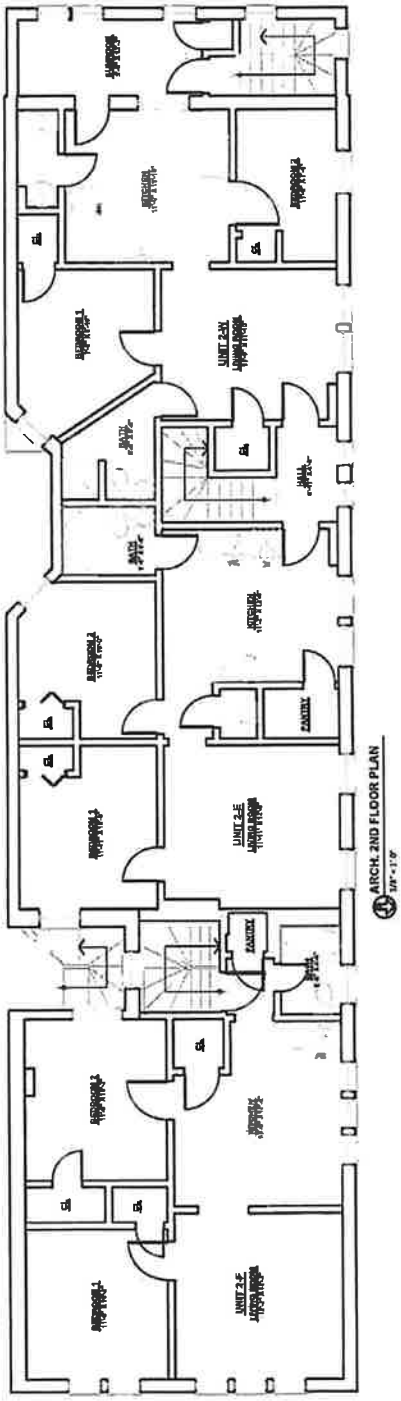


ARCH. 2ND FLOOR PLAN



NORTH (FRONT) ELEVATION

1333 W FLOURNOY ST CHICAGO, IL 60607	A-4

Final for Publication

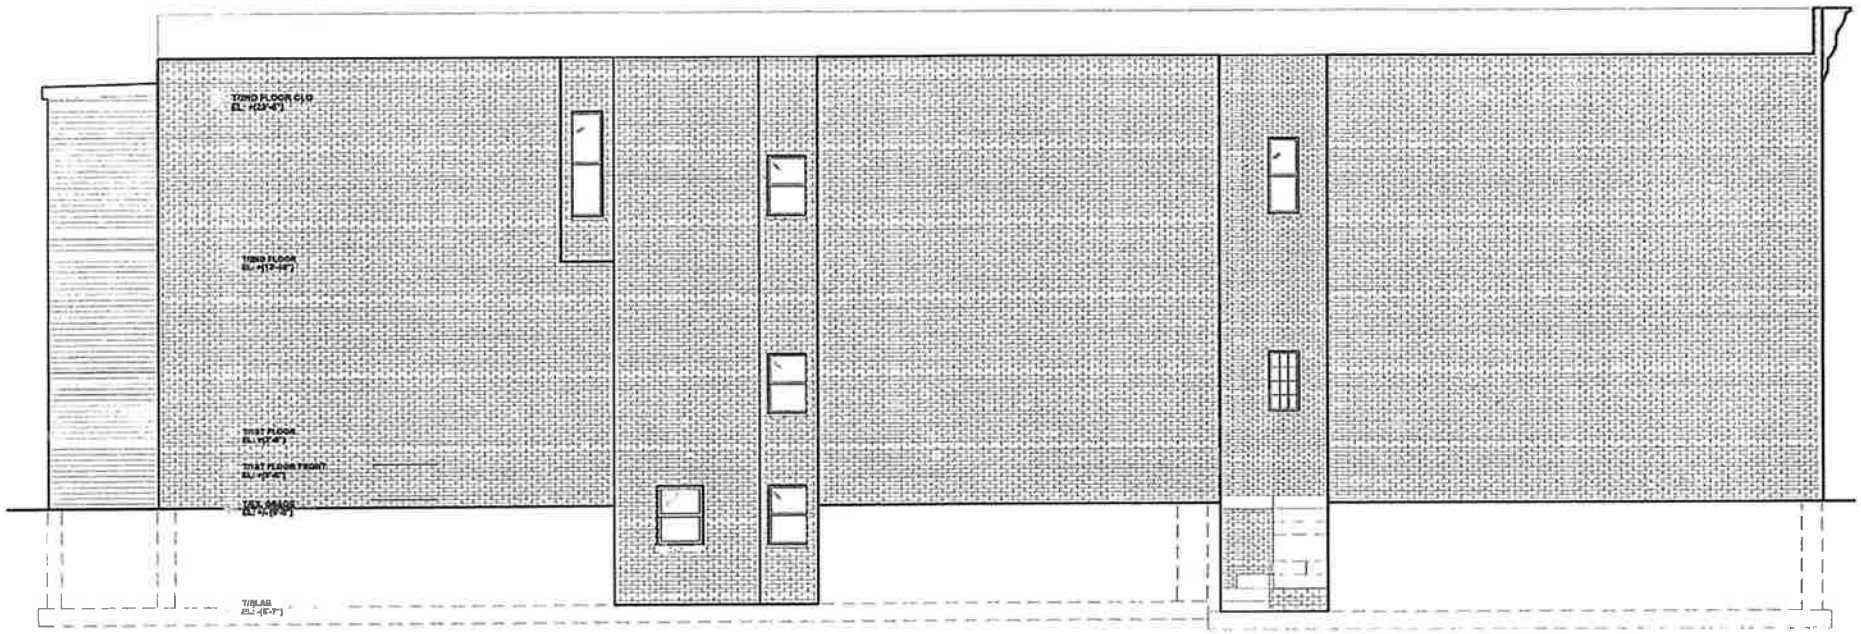

SOUTH (REAR) ELEVATION

1333 W FLOURNOY ST CHICAGO, IL 60607	A-5

Final for Publication

Final for Publication

1333 W FLOURNOY ST CHICAGO, IL 60607	A-6

WEST (SIDE) ELEVATION

Final for Publication

1333 W FLOURNOY ST CHICAGO, IL 60607	A-7