Final for Publication

File Number: 23037-T1

17-13-0303-C(1) Type 1 Substitute Narrative & Plans – 1928 North Lincoln Avenue, Chicago, IL

Proposed Zoning: RM-4.5 Residential Multi-Unit District

Lot Area: 2,326.20 sq. ft.

Proposed Land Use: The Applicant is keeping the existing two-story residential building containing two (2) dwelling units. The plan is to rehabilitate the existing building, construct a two-story rear addition and two-car garage with a rooftop deck. The addition will have a height of 28 ft.-1 inch. Pursuant to Sec. 17-13-0303-D optional Administrative Adjustment and Variation and pursuant to Secs. 17-13-1003-K and 17-13-1101-B of the Chicago Zoning Ordinance, the Applicant is seeking to reduce the rear yard open space from the required 151.20 SF to 128 SF; front setback from the required 13.08' to 6'; rear setback from the required 32.7' to 12'-8 ½"; combined side setback from the required 8.12' to 0'; reduce the north side setback from the required 4.06' to 0' (with south side setback of 0'); and all relief necessary, as allowed by the Chicago Zoning Code, for the attached plans.

(A) The Project's Floor Area Ratio: 3,954.7 square feet (1.70 FAR)

(B) The Project's Density (Minimum Lot Area Per D.U.): 1,163.1 square feet per D.U. (2 residential units)

(C) The amount of off-street parking: 2

(D) Setbacks:

a. Front Setback: 6'

b. Side Setbacks:

North Side: 0'

South Side: 0'

c. Rear Setback: 12'- 8 ½"

(E) Building Height: 28'-1"

File Number: 23037-T1

17-13-0303-C(1) Type 1 Substitute Narrative & Plans – 1928 North Lincoln Avenue, Chicago, IL

Proposed Zoning: RM-4.5 Residential Multi-Unit District

Lot Area: 2,326.20 sq. ft.

Proposed Land Use: The Applicant is keeping the existing two-story residential building containing two (2) dwelling units. The plan is to rehabilitate the existing building, construct a two-story rear addition and two-car garage with a rooftop deck. The addition will have a height of 28 ft.-1 inch. Pursuant to Sec. 17-13-0303-D optional Administrative Adjustment and Variation and pursuant to Secs. 17-13-1003-K and 17-13-1101-B of the Chicago Zoning Ordinance, the Applicant is seeking to reduce the rear yard open space from the required 151.20 SF to 128 SF; front setback from the required 13.08' to 6'; rear setback from the required 32.7' to 12'-8 ½"; combined side setback from the required 8.12' to 0'; reduce the north side setback from the required 4.06' to 0' (with south side setback of 0'); and all relief necessary, as allowed by the Chicago Zoning Code, for the attached plans.

(A) The Project's Floor Area Ratio: 3,954.7 square feet (1.70 FAR)

(B) The Project's Density (Minimum Lot Area Per D.U.): 1,163.1 square feet per D.U. (2 residential units)

(C) The amount of off-street parking: 2

(D) Setbacks:

a. Front Setback: 6'

b. Side Setbacks:

North Side: 0'

South Side: 0'

c. Rear Setback: 12'- 8 ½"

(E) Building Height: 28'-1"

Final for Publication

ABBREVIATIONS

GENERAL SYMBOLS

MATERIALS

DRAWING INDEX

GENERAL

A0 TITLE SHEET & SITE PLAN

ARCHITECTURAL

A-1 ABBREVIATIONS, LEGEND
A-2 DEMO FLOOR PLANS
A-3 DEMO ELEVATIONS
A-4 NEW FLOOR PLANS
A-5 NEW ELEVATIONS
A-6 NEW GARAGE PLANS & DETAILS
E-1 ELECTRICAL PLANS
M-1 HVAC PLANS
M-2 HVAC NOTES & SCHEDULES
P-1 PLUMBING DIAGRAM

FIRE PREVENTION BUREAU EXIT SIGN SYMBOLS

ELECTRICAL LEGEND

GENERAL NOTES

PARTITION TYPES

TYP. BUILDING SECTIONS

MISCELLANEOUS DETAILS

STAIR CONSTR. DET.

FLAME SPREAD RATING

GENERAL NOTE:

TYPICAL FIRESTOP PENETRATION DETAILS

METAL PIPE Thru Floor/Ceiling Assembly

PLASTIC PIPE Thru Floor/Ceiling Assembly

PLASTIC PIPE Thru Floor/Ceiling Assembly Section

METAL DUCT Thru Floor/Ceiling Assembly Section

LASZLO SYMOVIC, ARCHITECTS, LLC
1750 RIVER BIRCH WAY,
LIBERTYVILLE, ILLINOIS 60048
PH: 773-405-9222







A-1


Final for Publication

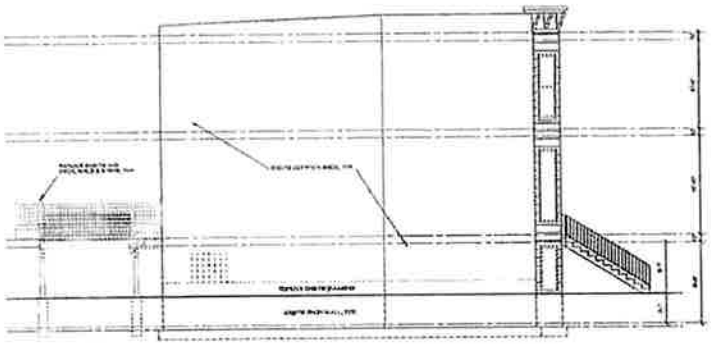


DEMO SOUTH ELEVATION

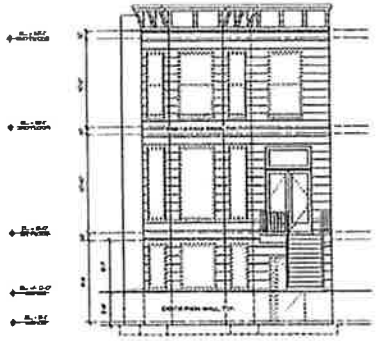

DEMO EAST ELEVATION

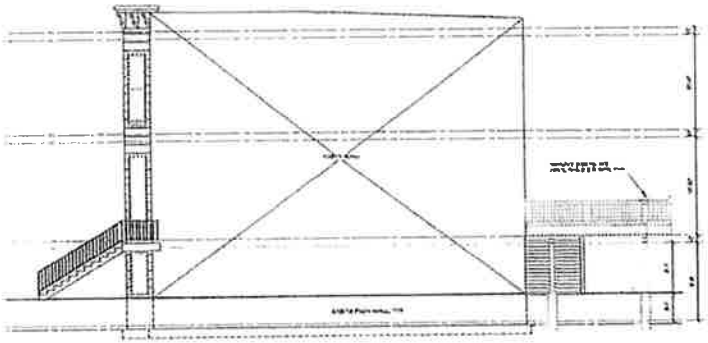

DEMO NORTH ELEVATION

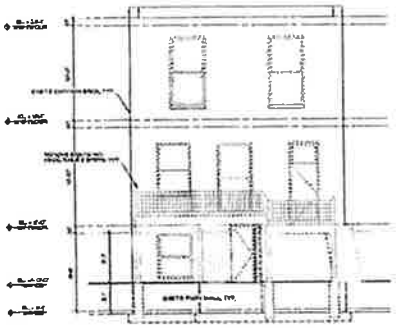

DEMO WEST ELEVATION









A-3

Final for Publication

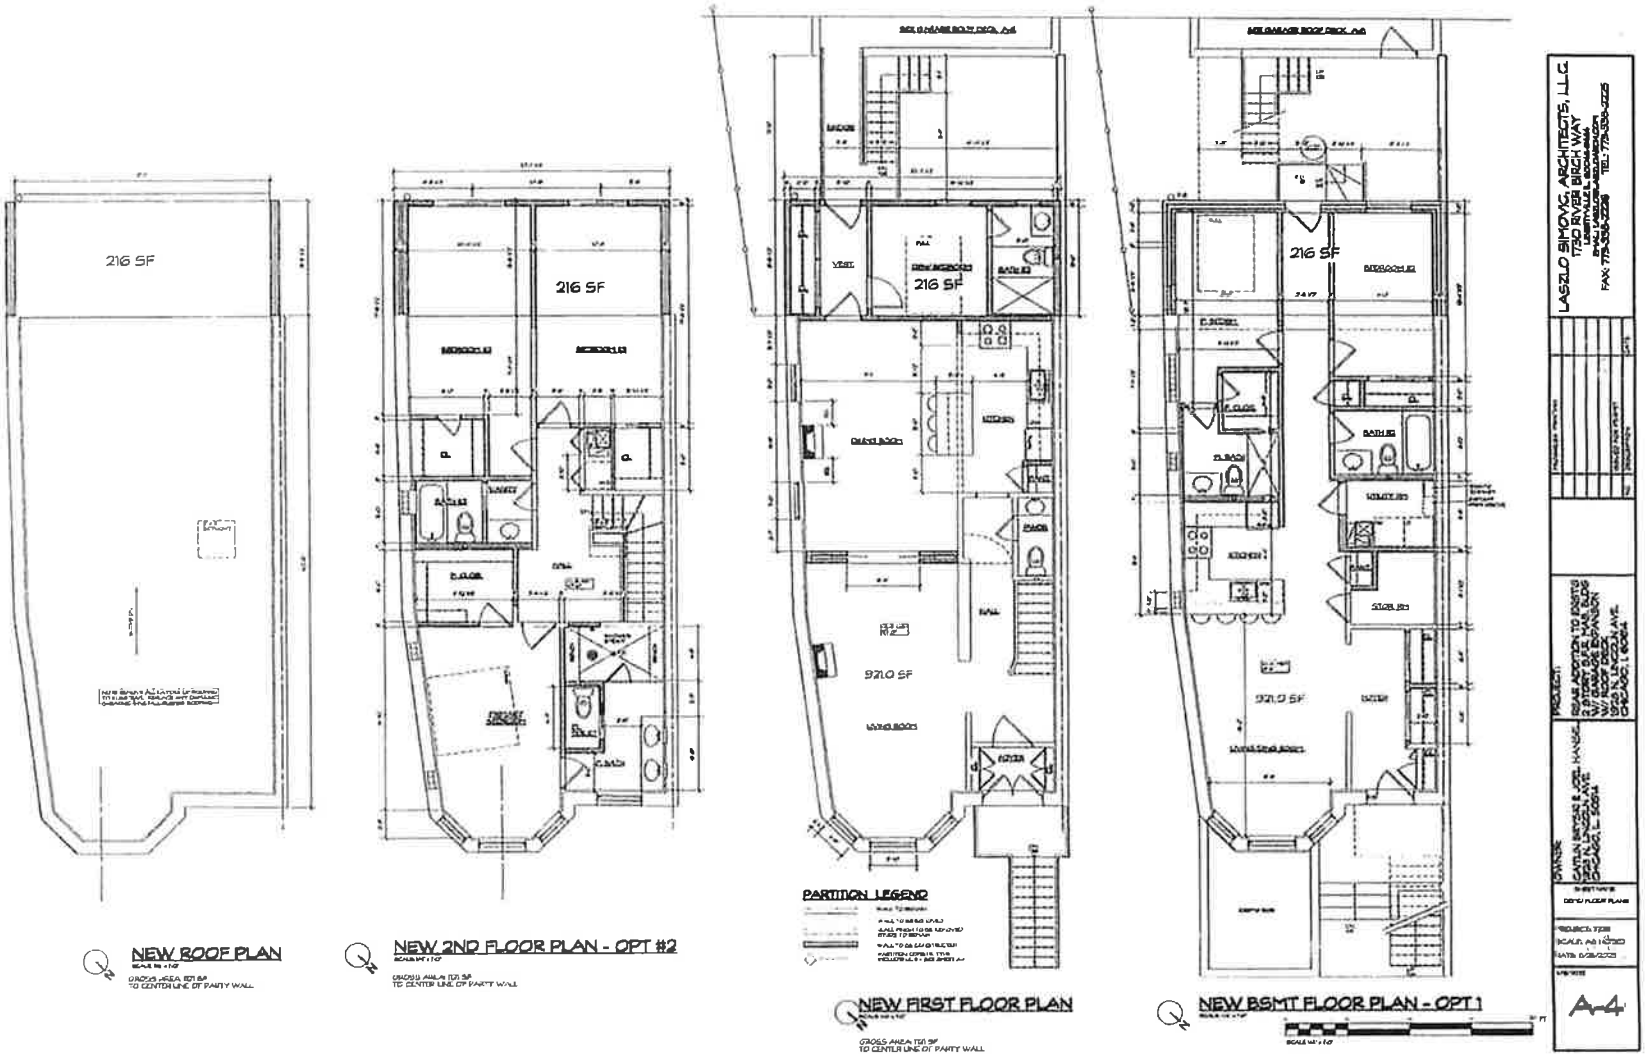


Final for Publication

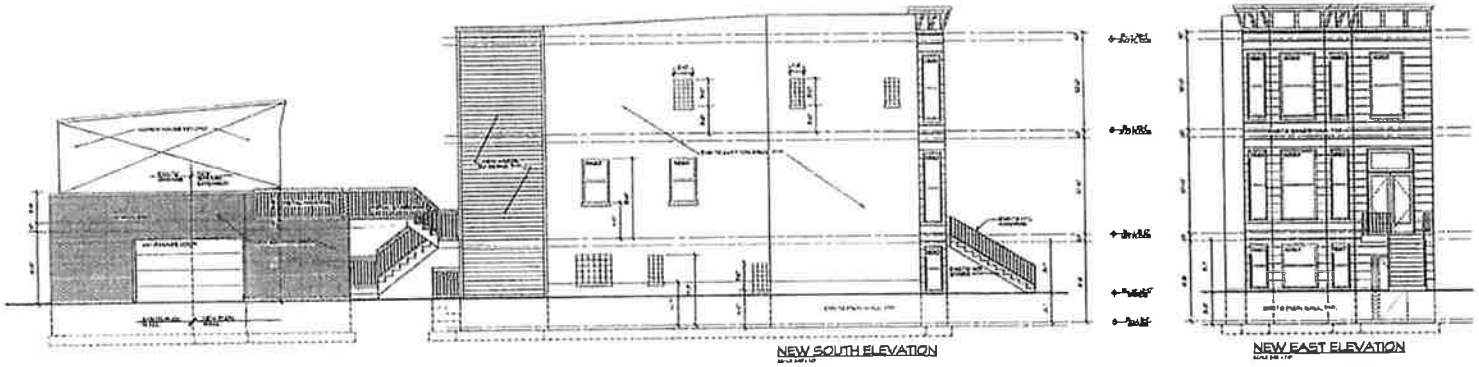

NEW SOUTH ELEVATION

NEW EAST ELEVATION

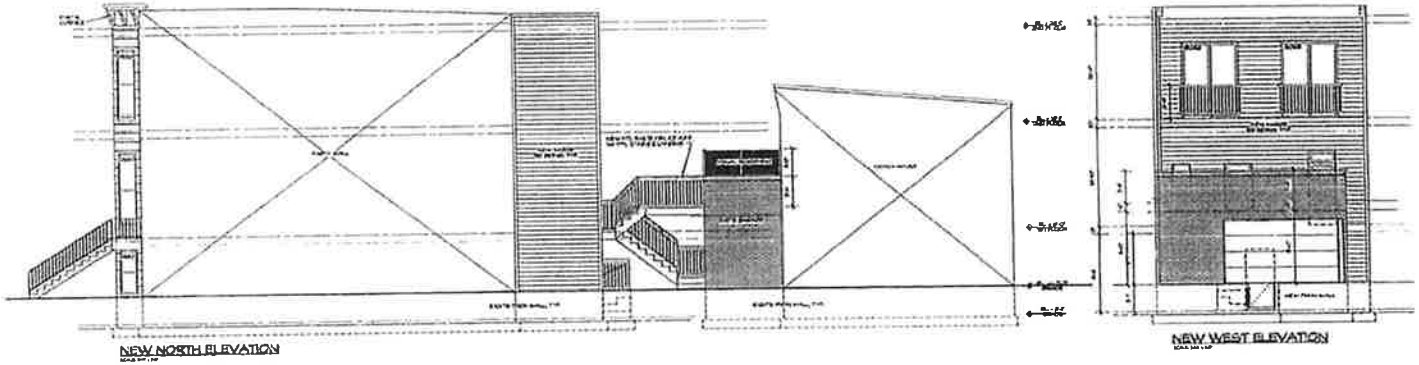

NEW NORTH ELEVATION

NEW WEST ELEVATION

LASZLO SIMOVIC, ARCHITECTS, L.L.C.
1750 RIVER BIRCH WAY







A-6


Final for Publication

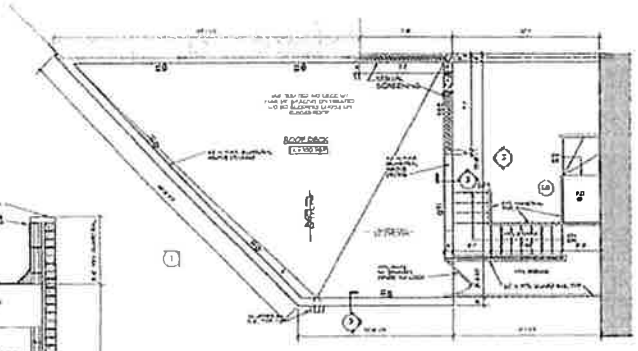


ROOF PLAN

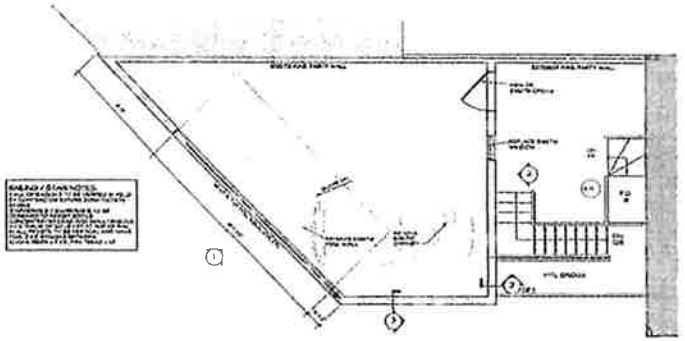


FLOOR PLAN

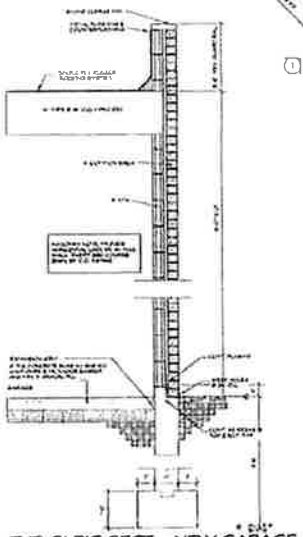


③ TYP. BLD'G SECT. - NEW GARAGE

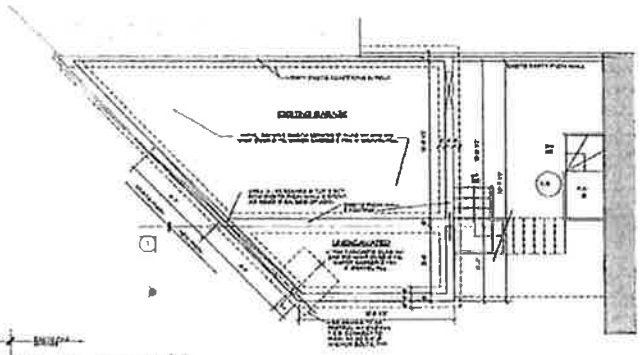


FOUNDATION PLAN

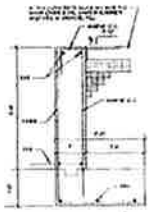

GARAGE LOT LINE FTNG

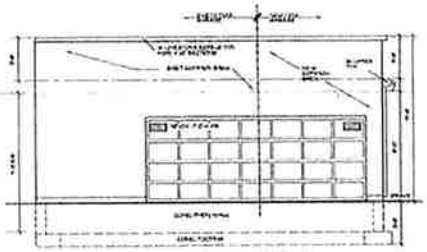

① WEST ELEVATION

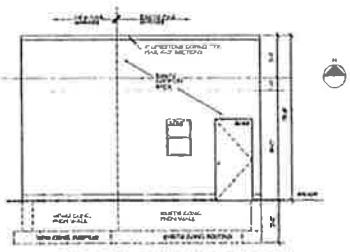

② EAST ELEVATION



LASZLO SIMOVIC, ARCHITECTS, L.L.C.



GARAGE PLAN

PROJECT: 7729
SCALE: AS NOTED
DATE: 8/25/2022

A-6