


(1) Set 2" Deep LED-Illuminated Reverse-Channel Letters - 312.75 SF

Letters: fabricated aluminum painted White, satin finish
Letter Backs: .177" thick White polycarbonate
Illumination: White LED modules w/ remotely-located low-voltage power supplies
Power: 15 amp electrical circuit run to site by others
- External Jumps Between Letters - Conduit Painted to Match Wall Color - TBD

Mounting: projection-mounted 1½" on exterior wall w/ hardware appropriate for conditions (details TBD)

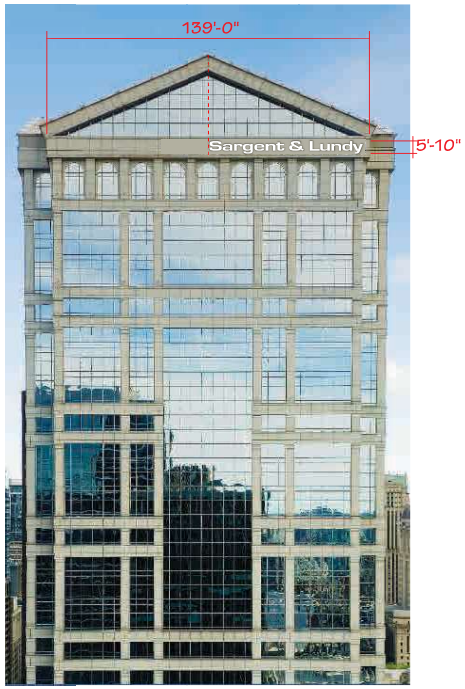


Daytime View



Night-time View

*Disconnect switch on remote transformer box

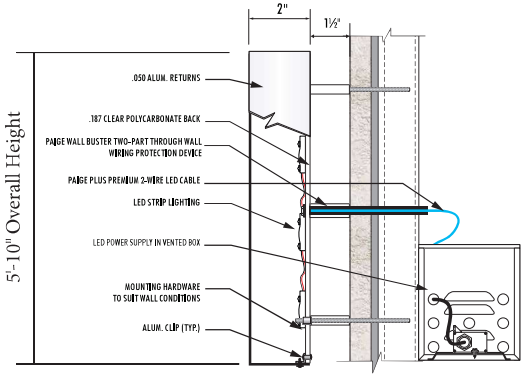

Site survey required for mounting method details

Parvin-Clauss
SIGN COMPANY
Design • Fabrication • Installation • Maintenance
165 Tubeway Drive • Carol Stream • Illinois 60188
Tel/630-510-2020 • Fax/630-510-2074
e-mail/signs@parvinclauss.com
www.parvinclauss.com

PROJECT:

savills
77 W. Wacker Drive
Chicago, IL 60601

CUSTOMER APPROVAL:

DATE

AUTHORIZED SIGNATURE

REPRESENTATIVE: Lisa Staszak / MM

DRAWN BY: Bill Marlow

DATE: 3.05.25

SCALE: 1/8" = 1'

SHEET NO.: 1 of 5

ESTIMATE / JOB NUMBER: 17020

FILE NAME: SAV17020

REVISIONS:

1 4.08.25
2 4.09.25
3 4.22.25
4 5.20.25
5 6.10.25
6 6.16.25
7 7.17.25
8 7.22.25

This sign is intended to be installed in accordance with the requirements of Article 600 of the National Electrical Code and/or other applicable local codes. This includes proper grounding and bonding of the sign.

Customer is responsible for bringing sufficient power to the location(s) of illuminated signage.

"This Document is owned by, and the information contained in it is proprietary to, Parvin-Clauss Sign Company. By receipt hereof the holder agrees not to use the information, disclose it to any third party, nor reproduce this document without the prior written consent of Parvin-Clauss Sign Company. Holder also agrees to immediately return this document upon request of Parvin-Clauss Sign Company."
© Copyright 2025 by Parvin-Clauss Sign Co.