

EXHIBIT A

PLAT OF DEDICATION
CDOT File Number: 10-14-25-4101

[Attached]

EXHIBIT "A"

PLAT OF DEDICATION

OWNER'S CERTIFICATE

PREPARED FOR
CITY OF CHICAGO
MAIL TO
CITY OF CHICAGO
CITY ENGINEER

OWNER'S NOTARY PUBLIC

LEGEND
- HEREBY DEDICATED
- TO BE VACATED

AFFECTED PINS
OF 5/10/25 (3-4-25) 3012-1-1
IN 1012-2-2-25 3012-1-1

W. 50 TH STREET



HEREBY DEDICATED

SURVEYOR'S NOTES


CITY-DEPT. OF FINANCE
COOK COUNTY

SURVEYOR

DATE: 11/21/2026
BY: [Signature]

C.D.O.T.

CDOT#10-14-25-4101

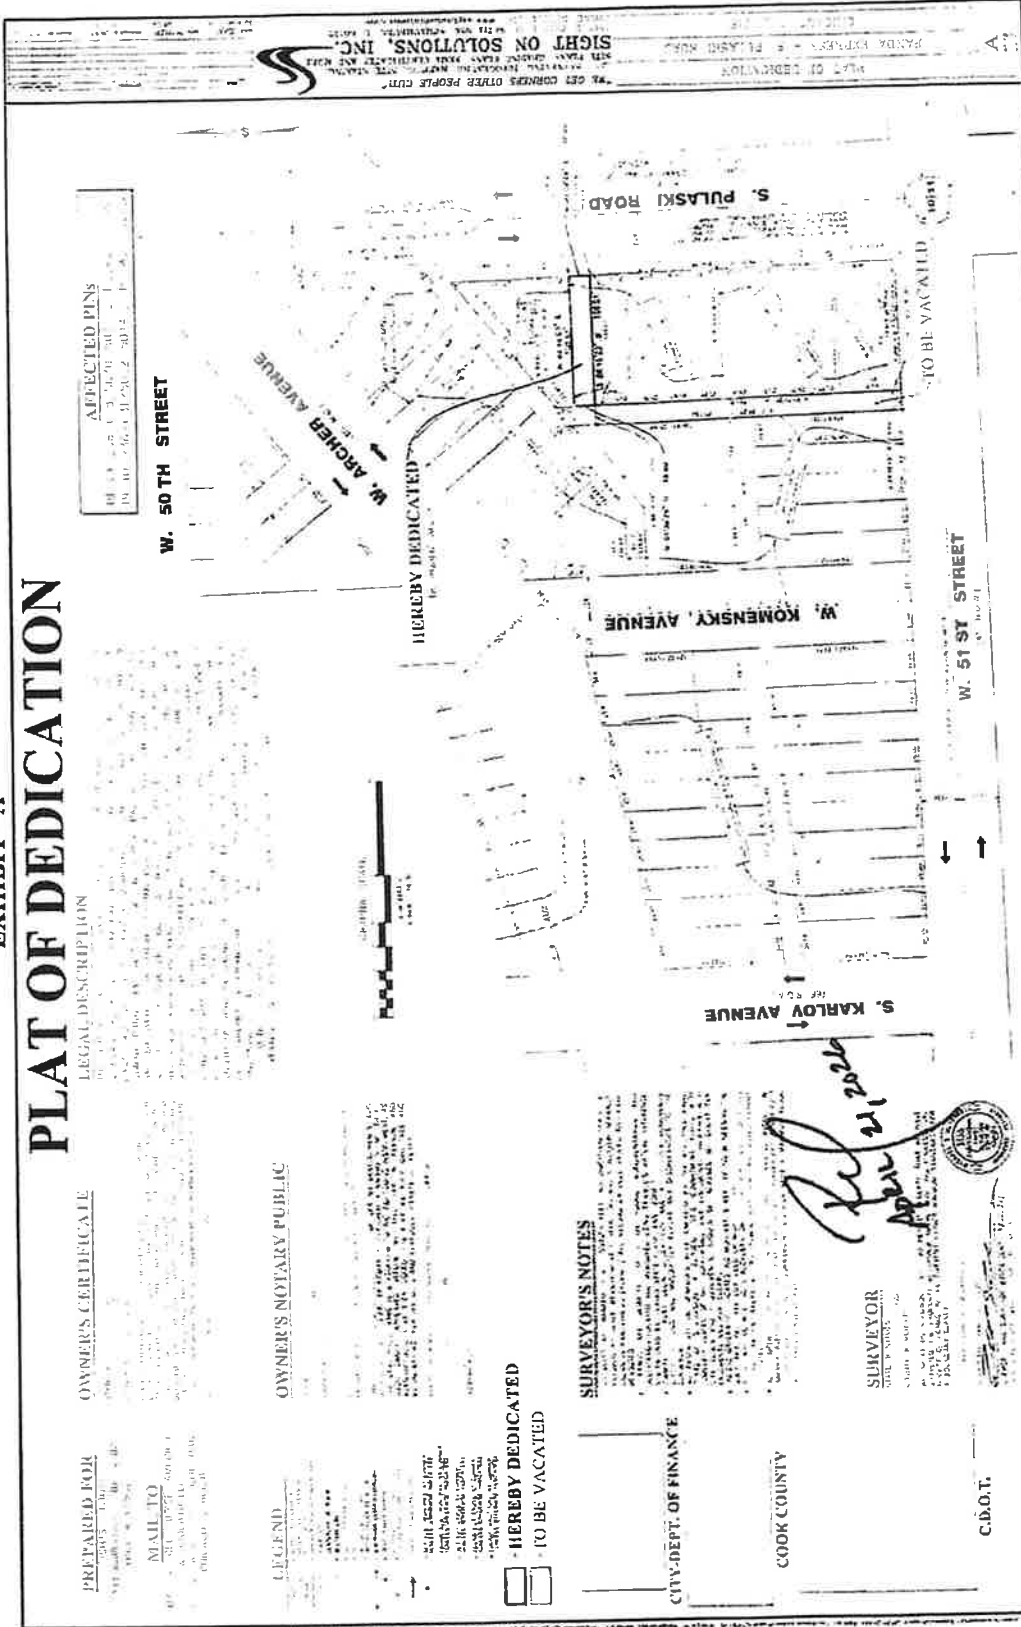

WE GET CORNERS OTHER PEOPLE CAN
SIGHT ON SOLUTIONS, INC.
1111 W. 34TH STREET, SUITE 200
CHICAGO, IL 60612-1111
www.sightsolutions.com

A