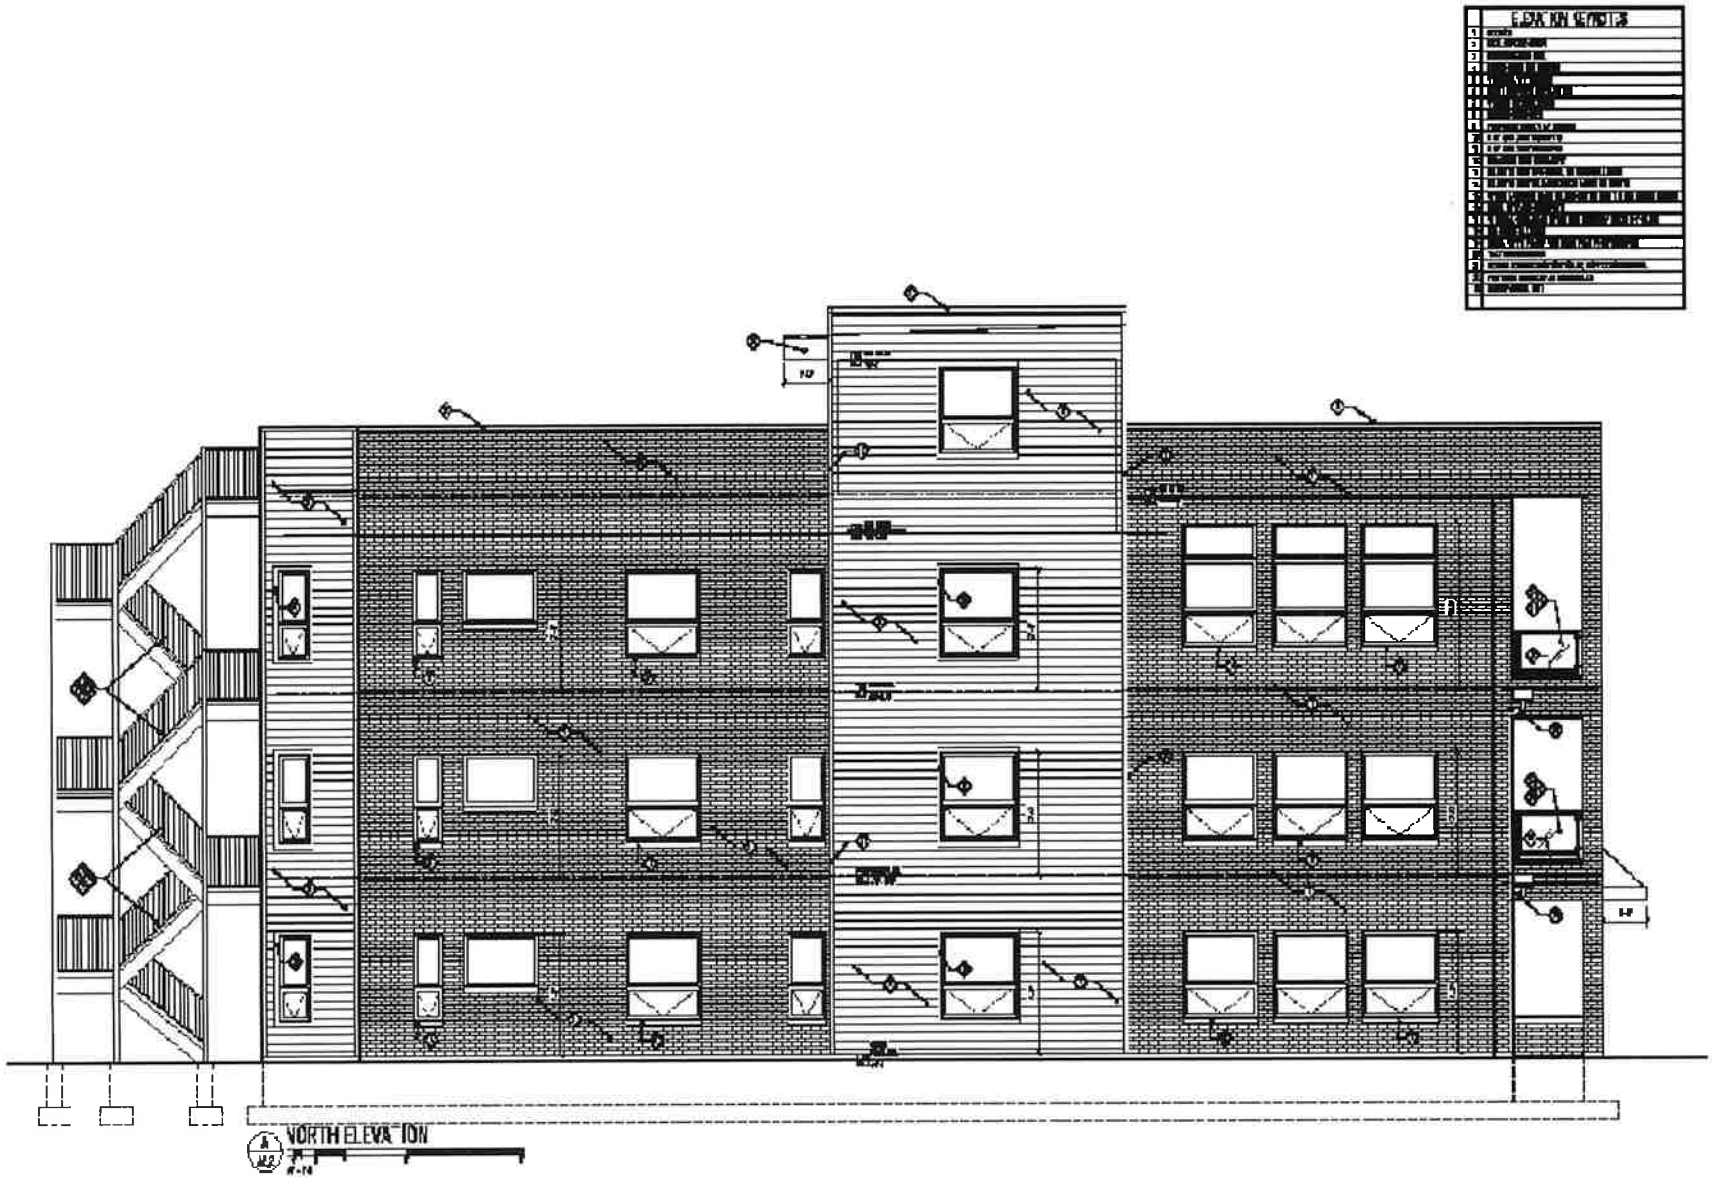
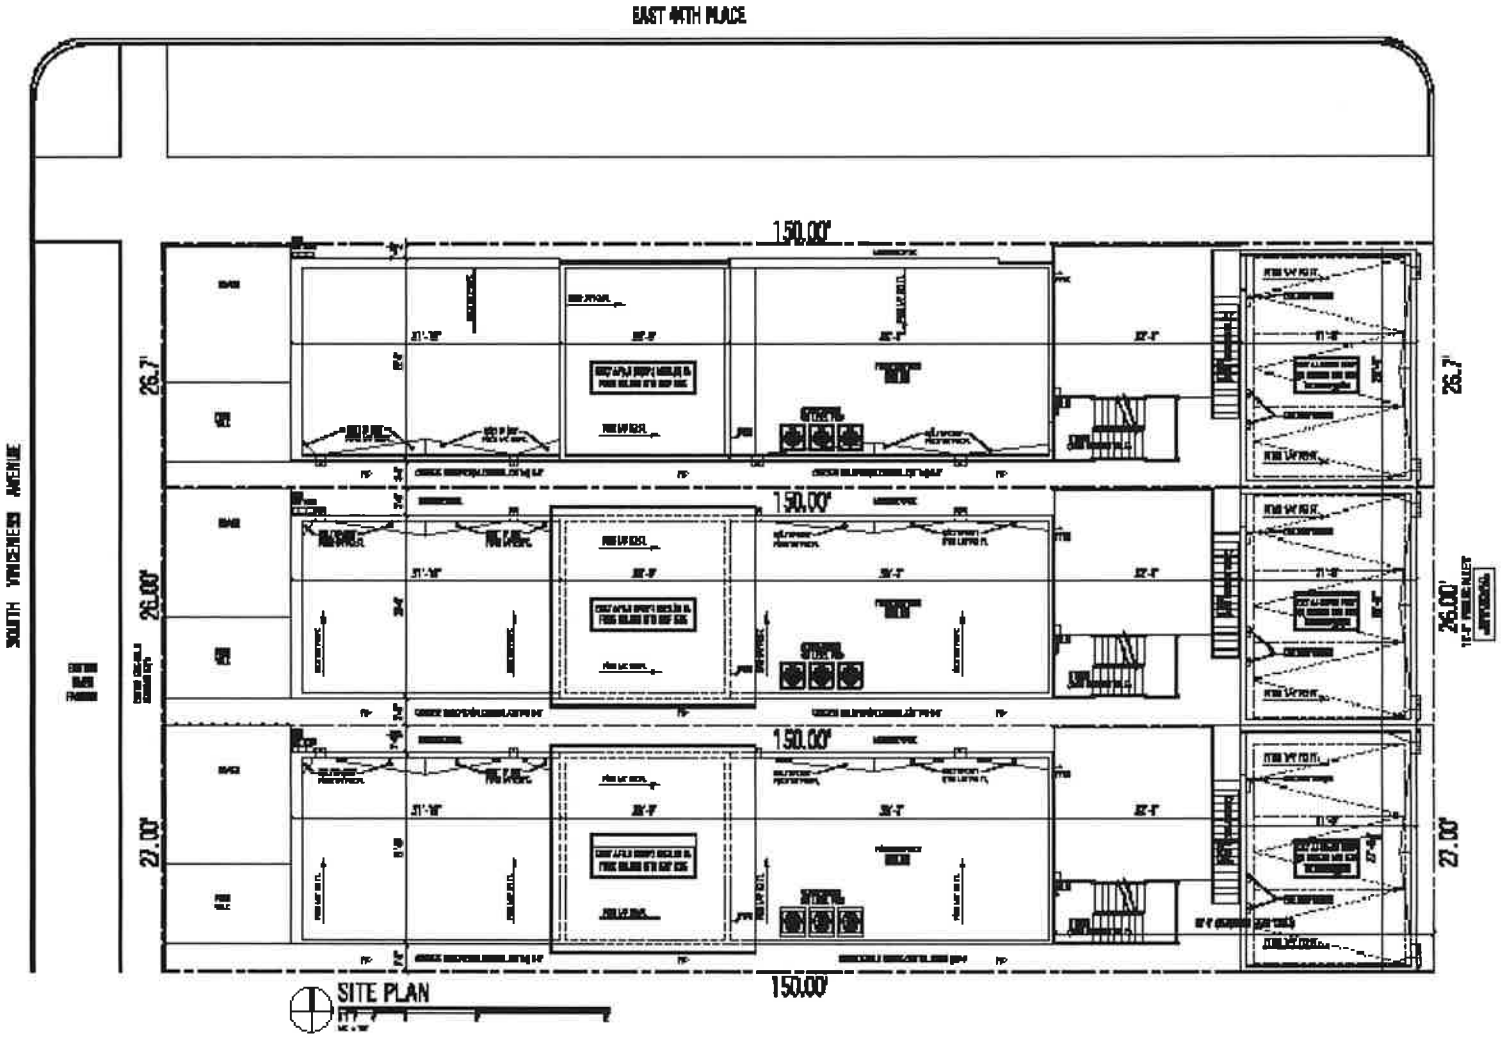
EXHIBIT B

DRAWINGS

(PLANS ARE SUBJECT TO CHANGE WITH DEPARTMENT APPROVAL)

(ATTACHED)


NORTH ELEVATION


EAST 44TH PLACE
SOUTH VINCENNES AVENUE
150.00'
26.7'
26.00'
22.00'
SITE PLAN